



C

B

A

	ISSUED	ISSUED DATE	REV. NO.	SHEET NO.	SHEET TITLE
C	GENERAL				
	•	12.03.2025	A	A0.000	ARCHITECTURAL COVER SHEET
	•	12.03.2025	A	A0.001	ARCHITECTURAL NOTES & SYMBOLS
	•	12.03.2025	A	A0.002	ARCHITECTURAL ABBREVIATIONS
	ARCHITECTURAL				
	•	12.03.2025	A	A1.050	SITE PLAN
	•	12.03.2025	A	A1.101	GROUND FLOOR PLAN - BUS MAINTENANCE FACILITY
	•	12.03.2025	A	A1.102	GROUND FLOOR PLAN - BUS FUELING & BUS STORAGE BUILDING
	•	12.03.2025	A	A1.401	ROOF PLAN - BUS MAINTENANCE FACILITY
	•	12.03.2025	A	A1.402	ROOF PLAN - BUS FUELING & BUS STORAGE BUILDING
	•	12.03.2025	A	A2.101	WEST ELEVATION - BUS MAINTENANCE FACILITY
	•	12.03.2025	A	A2.102	WEST ELEVATION - EXISTING CONDITIONS (BMF)
	•	12.03.2025	A	A2.103	WEST ELEVATION - EXISTING CONDITIONS (BMF)
	•	12.03.2025	A	A2.104	WEST ELEVATION - EXISTING CONDITIONS (BMF)
	•	12.03.2025	A	A2.106	NORTH ELEVATION - BUS MAINTENANCE FACILITY
	•	12.03.2025	A	A2.107	NORTH ELEVATION - EXISTING CONDITIONS (BMF)
	•	12.03.2025	A	A2.108	NORTH ELEVATION - EXISTING CONDITIONS (BMF)
	•	12.03.2025	A	A2.109	NORTH ELEVATION - EXISTING CONDITIONS (BMF)
	•	12.03.2025	A	A2.110	SOUTH ELEVATION - BUS MAINTENANCE FACILITY
	•	12.03.2025	A	A2.111	SOUTH ELEVATION - EXISTING CONDITIONS (BMF)
	•	12.03.2025	A	A2.112	SOUTH ELEVATION - EXISTING CONDITIONS (BMF)
	•	12.03.2025	A	A2.113	EAST ELEVATION - BUS MAINTENANCE FACILITY
	•	12.03.2025	A	A2.114	EAST ELEVATION - EXISTING CONDITIONS (BMF)
	•	12.03.2025	A	A2.115	EAST ELEVATION - EXISTING CONDITIONS (BMF)
	•	12.03.2025	A	A2.116	EAST ELEVATION - EXISTING CONDITIONS (BMF)
B	•	12.03.2025	A	A2.117	EAST ELEVATION - EXISTING CONDITIONS (BMF)
	•	12.03.2025	A	A2.118	CHIMNEY ELEVATION - EXISTING CONDITIONS (BMF)
	•	12.03.2025	A	A3.101	WEST ELEVATION - BUS WASH / FUELING BUILDING
	•	12.03.2025	A	A3.102	WEST ELEVATION - EXISTING CONDITIONS (BW&FB)
	•	12.03.2025	A	A3.103	WEST ELEVATION - EXISTING CONDITIONS (BW&FB)
	•	12.03.2025	A	A3.104	WEST ELEVATION - EXISTING CONDITIONS (BW&FB)
	•	12.03.2025	A	A3.105	NORTH ELEVATION - BUS WASH / FUELING BUILDING
	•	12.03.2025	A	A3.106	NORTH ELEVATION - EXISTING CONDITIONS (BW&FB)
	•	12.03.2025	A	A3.107	NORTH ELEVATION - EXISTING CONDITIONS (BW&FB)
	•	12.03.2025	A	A3.108	SOUTH ELEVATION - BUS WASH / FUELING BUILDING
	•	12.03.2025	A	A3.109	SOUTH ELEVATION - EXISTING CONDITIONS (BW&FB)
	•	12.03.2025	A	A3.111	EAST ELEVATION - BUS WASH / FUELING BUILDING
	•	12.03.2025	A	A3.112	EAST ELEVATION - EXISTING CONDITIONS (BW&FB)
	•	12.03.2025	A	A3.113	EAST ELEVATION - EXISTING CONDITIONS (BW&FB)
	•	12.03.2025	A	A9.101	MASONRY REPAIR DETAILS




• MASSACHUSETTS STATE BUILDING CODE - 9TH EDITION


BOSTON, MA 02111
T: 617.482.7298
www.stvinc.com

3239




AAD	AUTOMATIC AIR DAMPER	CPT	CARPET, CONTROL POWER TRANSFORMER	FN	FENCE	LWT	LEAVING WATER TEMPERATURE	PT	PAINT, PRESSURE TREATED	TYP	TYPICAL
AB	ANCHOR BOLT	CPVC	CHLORINATED POLYVINYL CHLORIDE	FO	FUEL OIL			PTAC	PACKAGE TERMINAL AIR-CONDITIONER	UGND	UNDERGROUND
ABAN	ABANDON	CR	CONTROL, RELAY	FOTK	FIREPROOF, FLAGPOLE	m3	CUBIC METER	PTN	PARTITION	UH	UNIT HEATER
A/C	AIR CONDITION	CRP	CONDENSATE RETURN PUMP	FP	FOOT (FEET) PER MINUTE	m	METER	PVC	POLYVINYL CHLORIDE	UL	UNDERWRITERS LABORATORIES
A/C UNIT	AIR CONDITIONING UNIT	CRS	COLD ROLLED STEEL	FRP	FRAME	MA	MILLIAMPER	PVG	PAVING	UN	UNLESS NOTED
AC	ALTERNATING CURRENT, ARMORED CABLE	CSK	COUNTERSUNK	FPS	FOOT (FEET) PER SECOND	MACH	MACHINE	PWR	POWER	UNO	UNLESS NOTED OTHERWISE
ACCU	AIR COOLED CONDENSING UNIT	CTB	CERAMIC TILE, CURRENT TRANSFORMER	FR	FRAME	MACH RM	MACHINE ROOM			UP	UTILITY POLE
ACS DR	ACCESS DOOR	CTD	CERAMIC TILE BASE	FREQ	FREQUENCY	MAINT	MAINTENANCE	OA	QUALITY ASSURANCE	UR	URINAL
ACS PNL	ACCESS PANEL	CTG	COATING	FRP	FIBER GLASS REINFORCED PLASTIC	MAGNET	MAGNET	OC	QUALITY CONTROL	UTIL	UTILITY
ACSR	ALUMINUM CABLE STEEL REINF	CTR	CENTER	FS	FAR SIDE, FEDERAL SPECIFICATION	MAN	MANUAL	QT	QUARRY TILE		
ACST	ACOUSTIC	CTRL	CONTROL	FTG	FOOT, FEET	MATL	MATERIAL	QTB	QUARRY TILE BASE	V	VOLT
ACT	ACOUSTICAL CEILING TILE	CUT	CUTTER	FT HD	FEET OF HEAD	MAX	MAXIMUM	QTR	QUARTER	VA	VOLT AMPERES
AD	AREA DRAIN	CU	CUBIC	FURN	FURNISH, FURNITURE	MBuH	MILK BOX, MIXING BOX	QTY	QUANTITY	VAC	VACUUM
ADA	AMERICANS WITH DISABILITIES ACT	CU FT	CUBIC FOOT (FEET)	FUT	FUTURE	MC	THOUSAND BRITISH THERMAL UNITS/HOUR	QUAD	QUADRANGLE, QUADRANT	VAN	VANITY
ADDL	ADDITIONAL	CUH	CABINET UNIT HEATER	FVN	FULL VOLTAGE NON-REVERSING	MCC	MOTOR CONTROL CENTER			VAR	VARIATION, VARIES, VOLT AMPERES REACTIVE
ADDUM	ADDITIONAL	CU IN	CUBIC INCH	FVR	FULL VOLTAGE REVERSING	MCB	MAIN CIRCUIT BREAKER	R	RADIUS, RISER	VAV	VARIABLE AIR VOLUME
ADJ	ADJUSTABLE	CUR	CURRENT	FWC	FABRIC WALL COVERING	MCC	MOTOR CONTROL CENTER	RA	RETURN AIR	VB	VACUUM BREAKER, VINYL BASE
AFF	ABOVE FINISHED FLOOR	CU YD	CUBIC YARD			MECH	MECHANICAL	RAD	RADIANT, RADIATOR	VC	VERTICAL CURTAIN
AFG	ABOVE FINISHED GRADE	CYL	CYLINDER	G	GROUND, NATURAL GAS	MECH RM	MECHANICAL ROOM	RC	REINFORCED CONCRETE	VCT	VINYL COMPOSITION TILE, VITRIFIED CLAY TILE
AGGR	AGGREGATE			G	GROUND, NATURAL GAS	MEMB	MEMBRANE	RCP	REFLECTED CEILING PLAN, REINF CONC PIPE	VEL	VELOCITY
AH	AMPERE HOUR			GA	GAGE	MEZZ	MEZZANINE	RCPTN	RECEPTION	VENT	VENTILATOR
AHJ	AUTHORITY HAVING JURISDICTION	D	DEEP, DEPTH	GAL	GALLON	MFD	MANUFACTURED	RCVR	RECEIVER	VERT	VERTICAL
AIR	AIR HANDLING UNIT	DA	DRAINAGE AREA	GALV	GALVANIZED	MFG	MANUFACTURING	RDC	REDUCER	VEST	VESTIBULE
ALM	ALARM	DB	DECIBEL	GALV STL	GALVANIZED STEEL	MFR	MANUFACTURER	RDC	REDUCER	VFD	VARIABLE FREQUENCY DRIVE
ALT	ALTERNATE	DB	DOUBLE	GC	GENERAL CONTRACTOR	MFR REC	MANUFACTURER'S RECOMMENDATION	REC	RECESSED	VIB	VIBRATION
ALUM	ALUMINUM	DBL	DOUBLE	GD	GUARD	MG	MOTOR GENERATOR	RECIP	RECIPROCAL	VIF	VERIFY IN FIELD
AMB	AMBIENT	DC	DIRECT CURRENT	GEN	GENERAL, GENERATOR	MGT	MANAGEMENT	RECIRC	RECIRCULATE	VOL	VOLUME
AMP	AMPERE	DDC	DIRECT DIGITAL CONTROL	GFCI	GROUND FAULT CIRCUIT INTERRUPTER	MH	MANHOLE	RECPT	RECEPT	VR	VAPOR BARRIER
ANN	ANNUNCIATOR	DEG	DEGREE	GFRG	GLASS FIBER REINFORCED GYPSUM	MIC	MICROPHONE	REC RM	RECREATION ROOM	VS	VOLTMETER SWITCH
APPD	APPROVED	DEL	DELETE	GL	GLASS	MIN	MINIMUM	RECT	RECTANGLE	VTR	VENT THRU ROOF
APPROX	APPROXIMATE	GL BLK	GLASS BLOCK	GLZ	GLAZING	MIR	MIRROR	REF	REFERENCE, REFRIGERATION	VWC	VINYL WALL COVERING
AR	AS REQUIRED	DEPT	DEPARTMENT	GLZ	GLAZING	MISC	MISCELLANEOUS	REFL	REFLECT		
ARCH	ARCHITECT	DET	DEVELOPMENT	GOVT	GOVERNMENT	mm3	CUBIC MILLIMETER	REIN	REINFORCE	W	WASTE, WATT, WEST, WIDE
ASCE	AMERICAN SOCIETY OF CIVIL ENGINEERS	DEV	DEVELOPMENT	GP	GROUP	mm3	CUBIC MILLIMETER	REM	REMOVABLE	W/	WITH
ASPH	ASPHALT	DF	DRINKING FOUNTAIN	GPD	GALLONS PER DAY	MO	MASONRY OPENING	REPL	REPLACE	WB	WET BULB
ASSY	ASSEMBLY	DI	DROP INLET	GPH	GALLONS PER HOUR	MOD	MODEL, MODIFY	REQD	REQUIRED	WC	WATER CLOSET
ASTM	AMERICAN SOCIETY FOR TESTING MATERIALS	DIA	DIAMETER	GPM	GALLONS PER MINUTE	MOD BIT	MODIFIED BITUMEN	RET	RETAINING, RETURN	WCO	WALL CLEANOUT
ASYM	ASYMMETRICAL	DAG	DIAGRAM	GPS	GALLONS PER SECOND	MON	MONUMENT	REV	REVISION	WD	WOOD, WOOD DOOR
ATS	AUTOMATIC TRANSFER SWITCH	DIFF	DIFFERENCE, DIFFUSER	GR FL	GROUND FLOOR	MOT	MOTOR	RFI	REQUEST FOR INFORMATION	WDW	WINDOW
AUTO	AUTOMATIC	DIM	DIMENSION	GR WT	GROSS WEIGHT	MOV	MOTOR OPERATED VALVE	RH	RIGHT HAND	WF	WIDE FLANGE
AUX	AUXILIARY	DIP	DUCTILE IRON PIPE	GRAN	GRANITE	MPH	MILE(S) PER HOUR	RLL	REFRIGERANT LIQUID LINE	WGL	WIRED GLASS
AVE	AVENUE	DIR	DIRECTION	GRTG	GRATING	MPT	MALE PIPE THREAD	RM	ROOM	WH	WALL HYDRANT
AVG	AVERAGE	DISC	DISCONNECT	GSU	GLAZED STRUCTURAL UNIT	MR	MOISTURE RESISTANT	RMS	ROOM MEAN SQUARE	WHA	WATER HAMMER ARRESTER
AWG	AMERICAN WIRE GAGE	DISCH	DISCHARGE	GV	GASOLINE VALVE	MRT	MARBLE THRESHOLD	RND	ROUND	WHM	WATT HOUR METER
AWT	ACOUSTICAL WALL TREATMENT	DISP	DISPENSER	GVL	GRAVEL	MS	MOP SINK	RO	ROUGH OPENING	WI	WROUGHT IRON
AWWA	AMERICAN WATER WORKS ASSOCIATION	DIST	DISTANCE	GWT	GLAZED WALL TILE	MSL	MEAN SEA LEVEL	ROW	RIGHT-OF-WAY	WL	WIND LOAD
AZ	AZIMUTH	DISTR PNL	DISTRIBUTION PANEL	GYP BD	GYPSUM BOARD	MTD	MOUNTED	RPM	REVOLUTIONS PER MINUTE	WM	WIRE MESH, WATER METER
		DIV	DIVISION	GYP	GYPSUM	MTG	MOUNTING	RR	RAILROAD	W/O	WITHOUT
		DL	DEAD LOAD			MTL	METAL	RSL	REFRIGERANT SUCTION LINE	WP	WATER PROOFING, WEATHERPROOF, WORKING
BAT	BATTERY	DMPR	DAMPER	H	HATCH (ROOF), HIGH	MVA	MEGAVOLT AMPERES	RT	RIGHT	POINT	POINT
BC	BOLT CIRCLE, BOOKCASE	DOM	DOMESTIC	HAZ	HAZARD			RTF	RUBBER TILE FLOOR	WT	WEIGHT, WIRE TROUGH
BD	BOARD	DOZ	DOZEN	HB	HOSE BIBB	N	NORTH	RV	RELIEF VALVE	WTR	WATER
BDD	BACKDRAFT DAMPER	DOZ	DOZEN	HC	HEATING COIL, HOLLOW CORE	NA	NOT APPLICABLE	RVS	REVERSE	XFMR	TRANSFORMER
BDRY	BOUNDARY	DPST	DOUBLE POLE DOUBLE THROW	HCMU	HOLLOW CONCRETE MASONRY UNIT	NATL	NATIONAL	RW	ROADWAY	X SECT	CROSS SECTION
BF	BOTH FACES	DPST	DOUBLE POLE SINGLE THROW	HCP	HANDICAPPED	NC	NORMALLY CLOSED	RWL	RAIN WATER LEADER	YD	YARD, YARD DRAIN
BFP	BACKFLOW PREVENTER	DR	DOOR, DRAIN, DRIVE	HD	HEAD	NEG	NEGATIVE			YH	YARD HYDRANT
BFWP	BOILER FEED WATER PUMP	DS	DISCONNECT SWITCH, DOWNSPOUT	HDBD	HARDBOARD	NEUT	NEUTRAL	S	SOUTH	YR	YEAR
BHP	BRAKE HORSEPOWER	DWB	DISHWASHER, DISTILLED WATER DRAWING	HDPE	HIGH DENSITY POLYETHYLENE	NF	NEAR FACE	SA	SANITARY		
BITUM	BITUMINOUS	DWG	DRAWING	HDW	HARDWARE	NIC	NOT IN CONTRACT	SAPC	SUSPENDED ACOUSTICAL PLASTER CEILING		
BL	BASE LINE	E	EAST	HDWD	HARDWOOD	NO	NORMALLY OPEN, NUMBER	SATC	SUSPENDED ACOUSTICAL TILE CEILING		
BLDG	BUILDING	EA	EACH	HDWL	HEADWALL	NOM	NOMINAL	SB	SPLASH BLOCK		
BLKT	BLANKET	EAT	ENTERING AIR TEMPERATURE	HEPA	HIGH EFFICIENCY PARTICULATE AIR (FILTER)	NON STD	NONSTANDARD	SC	SOLID CORE		
BLR	BOILER	ECC	ECCENTRIC	HEX	HEXAGON	NORM	NORMAL	SCHED	SCHEDULE		
BLR HP	BOILER HORSEPOWER	EER	ENERGY EFFICIENCY RATIO	HG	HANGER	NPT	NATIONAL PIPE THREAD	SCHEM	SCHEMATIC		
BLT	BORROWED LIGHT	EF	EACH FACE	HGR	HANGER	NRC	NOISE REDUCTION COEFFICIENT	SCMU	SOLID CONCRETE MASONRY UNITS		
BLVD	BOULEVARD	EFF	EFFICIENCY	HH	HANDHOLE	NS	NEAR SIDE	SCP	SCUPPER		
BLW	BELOW	EIFS	EXTERIOR INSULATION FINISH SYSTEM	HID	HIGH INTENSITY DISCHARGE	NTS	NOT TO SCALE	SD	STORM DRAIN		
BM	BEAM, BENCHMARK	EH	ELECTRIC HEATER	HM	HOLLOW METAL	NT WT	NET WEIGHT	SDI	SADDLE		
BOS	BOTTOM OF STEEL	EJ	EXPANSION JOINT	HNDRL	HAND RAIL	OA	OUTSIDE AIR, OVERALL	SDMPR	SMOKE DAMPER		
BOT	BOTTOM	EL	ELEVATION	HORIZ	HORIZONTAL	OAI	OUTSIDE AIR INTAKE	SECT	SECTION		
B PL	BASE PLATE	ELEC	ELECTRIC	HP	HEAT PUMP, HORSEPOWER	OAI	OUTSIDE AIR INTAKE	SEP	SEPARATOR, SEPARATE		
BR	BEDROOM	ELEV	ELEVATOR	HPS	HIGH PRESSURE SODIUM	OC	ON CENTER	SF	SQUARE FOOT (FEET)		
BRCG	BRACING	EMER	EMERGENCY	HQ	HEADQUARTERS	OCB	OIL CIRCUIT BREAKER	SH	SHOULDER		
BRDG	BRIDGING	EMI	ELECTROMAGNETIC INTERFERENCE	HS	HIGH STRENGTH	OCC	OCCUPY	SHDR	SHOWER		
BRG	BEARING	EMT	ELECTRICAL METALLIC TUBING	HT	HEIGHT	OD	OUTSIDE DIAMETER	SHT	SHEET		
BRKT	BRACKET	ENCL	ENCLOSURE	HVAC	HEATING, VENTILATING & AIR CONDITIONING	OF	OUTSIDE FACE	SIM	SIMILAR		
BRZ	BRONZE	ENGR	ENGINEER	HW	HOT WATER	OF/CI	OWNER FURNISHED / CONTRACTOR INSTALLED	SLNT	SEALANT		
BS	BOTH SIDES	ENTR	ENTRANCE	HWP	HOT WATER PUMP	OFD	OVERFLOW DRAIN	SLV	SLEEVE		
BSMT	BASEMENT	EOS	EDGE OF SLAB	HWT	HIGHWAY	OFF	OFFICE	SOLV	SOLENOID VALVE		
Bu	BRITISH THERMAL UNIT	EPA	ENVIRONMENTAL PROTECTION AGENCY	HYP	HYDRANT	OF/OI	OWNER FURNISHED / OWNER INSTALLED	SP	STANDPIPE		
BuH	BRITISH THERMAL UNIT PER HOUR	EPDM	ETHYLENE PROPYLENE DIENE MONOMER	HZ	HERTZ	OH	OVERHANG	SPC	SUSPENDED PLASTER CEILING		
BTWN	BETWEEN	EPRF	EXPLOSION PROOF	ID	INSIDE DIAMETER, INSIDE DIMENSION	OL	OVERLOAD	SPDT	SINGLE POLE DOUBLE THROW		
BUR	BUILT-UP ROOF	EQL	EQUALLY SPACED	ID NO	IDENTIFICATION NUMBER	OPH	OPPOSITE HAND	SPEC	SPECIFICATION		
C	CELSIUS, CHANNEL	EQUIP	EQUIPMENT	IF	INSIDE FACE	OPNG	OPENING	SPKLR	SPRINKLER		
C TO C	CENTER TO CENTER	EQUIV	EQUIVALENT	IMC	INTERMEDIATE METALLIC CONDUIT	OPP	OPPOSITE	SPKR	SPEAKER		
CAB	CABINET	ES	EDGE OF SHOULDER	INCAND	INCANDESCENT	OPT	OPTIONAL	SPLY	SUPPLY		
CALC	CALCULATE	ESC	ESCAPE	INCIN	INCINERATOR	OR	OUTSIDE RADIUS	SPRT	SUPPORT		
CAP	CAPACITY	ESMT	EASEMENT	INCL	INCLUDED	ORIG	ORIGINAL	SPST	SINGLE POLE SINGLE THROW		
CAT	CATALOGUE	ESP	EXTERNAL STATIC PRESSURE	INCL	INCLUDED	OVC	OVERCURRENT	SQ	SQUARE		
CB	CATCH BASIN, CERAMIC BASE	ETC	AND SO FORTH	INFO	INFORMATION	OVL	OVERFLOW	SQ IN			

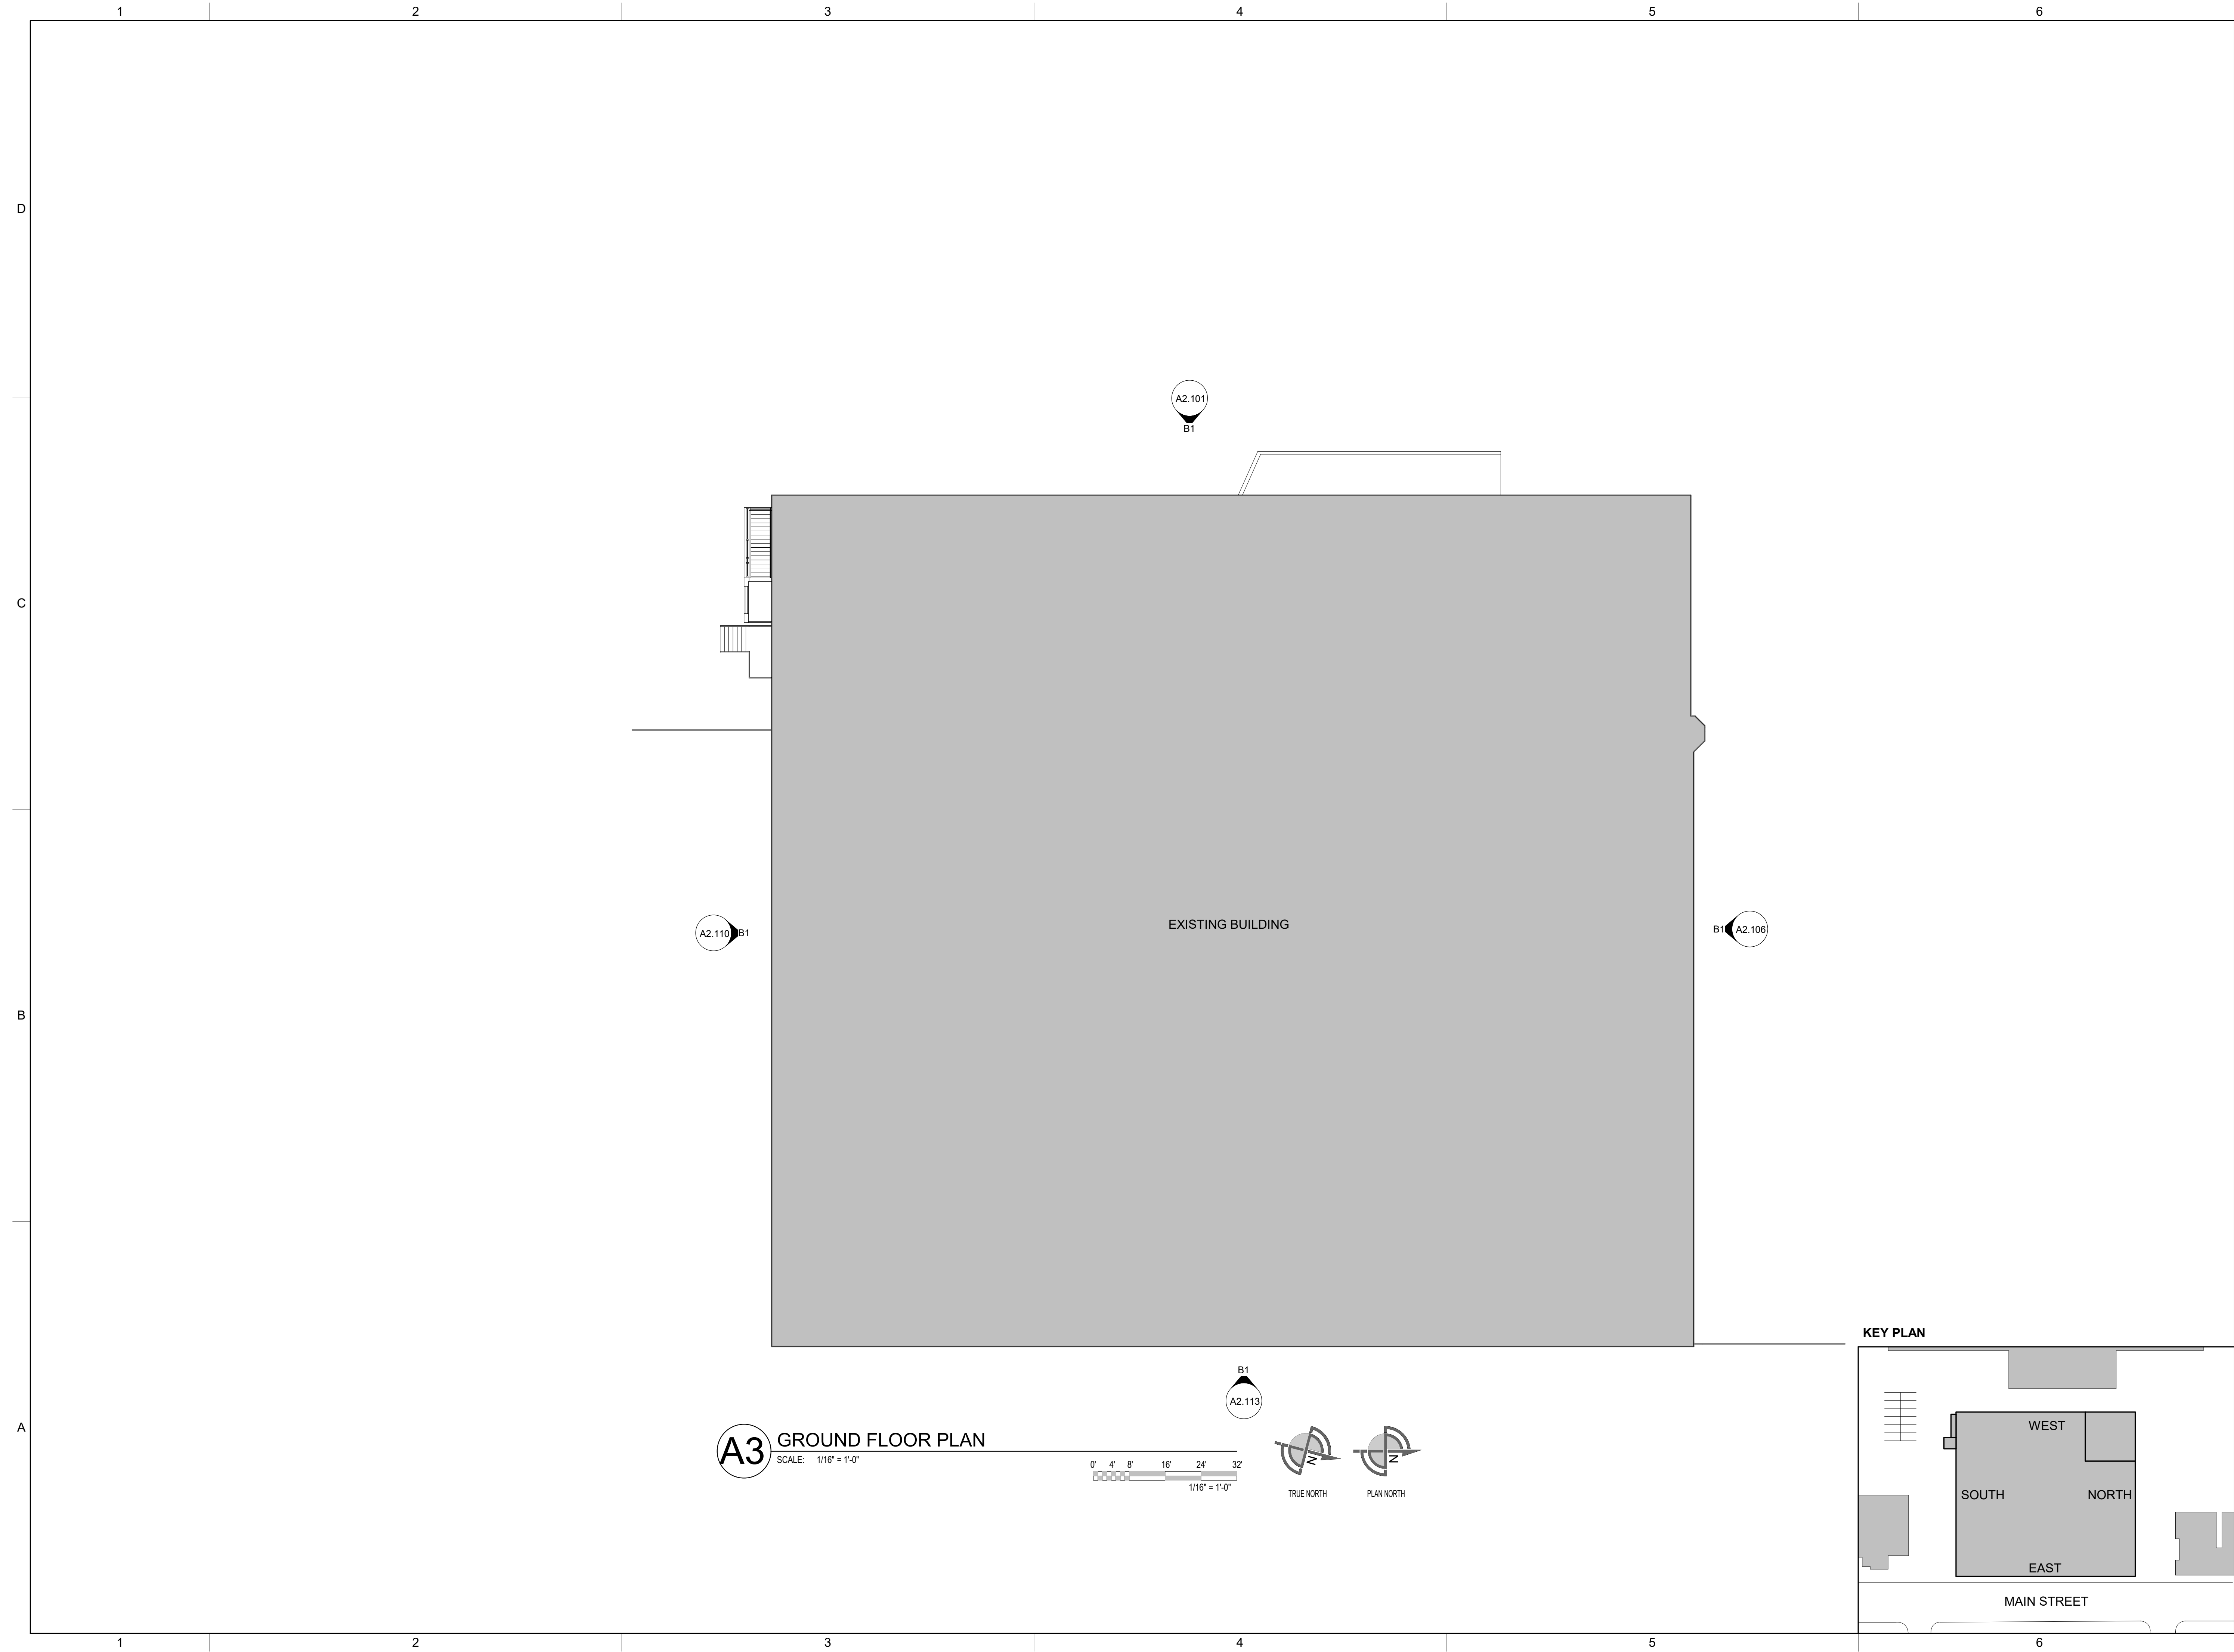

3023239	DRAWING NO.	A1.101	SEAL	 ONE FINANCIAL CENTER - 3RD FLOOR BOSTON, MA 02111 T: 617.482.7298 www.stvinc.com	 BUS MAINTENANCE FACILITY FACADE REPAIRS 2840 MAIN STREET SPRINGFIELD, MA 01107	GROUND FLOOR PLAN - BUS MAINTENANCE FACILITY	REVISION NO.	DATE	DESCRIPTION
							A	12.03.2025	ISSUED FOR BID

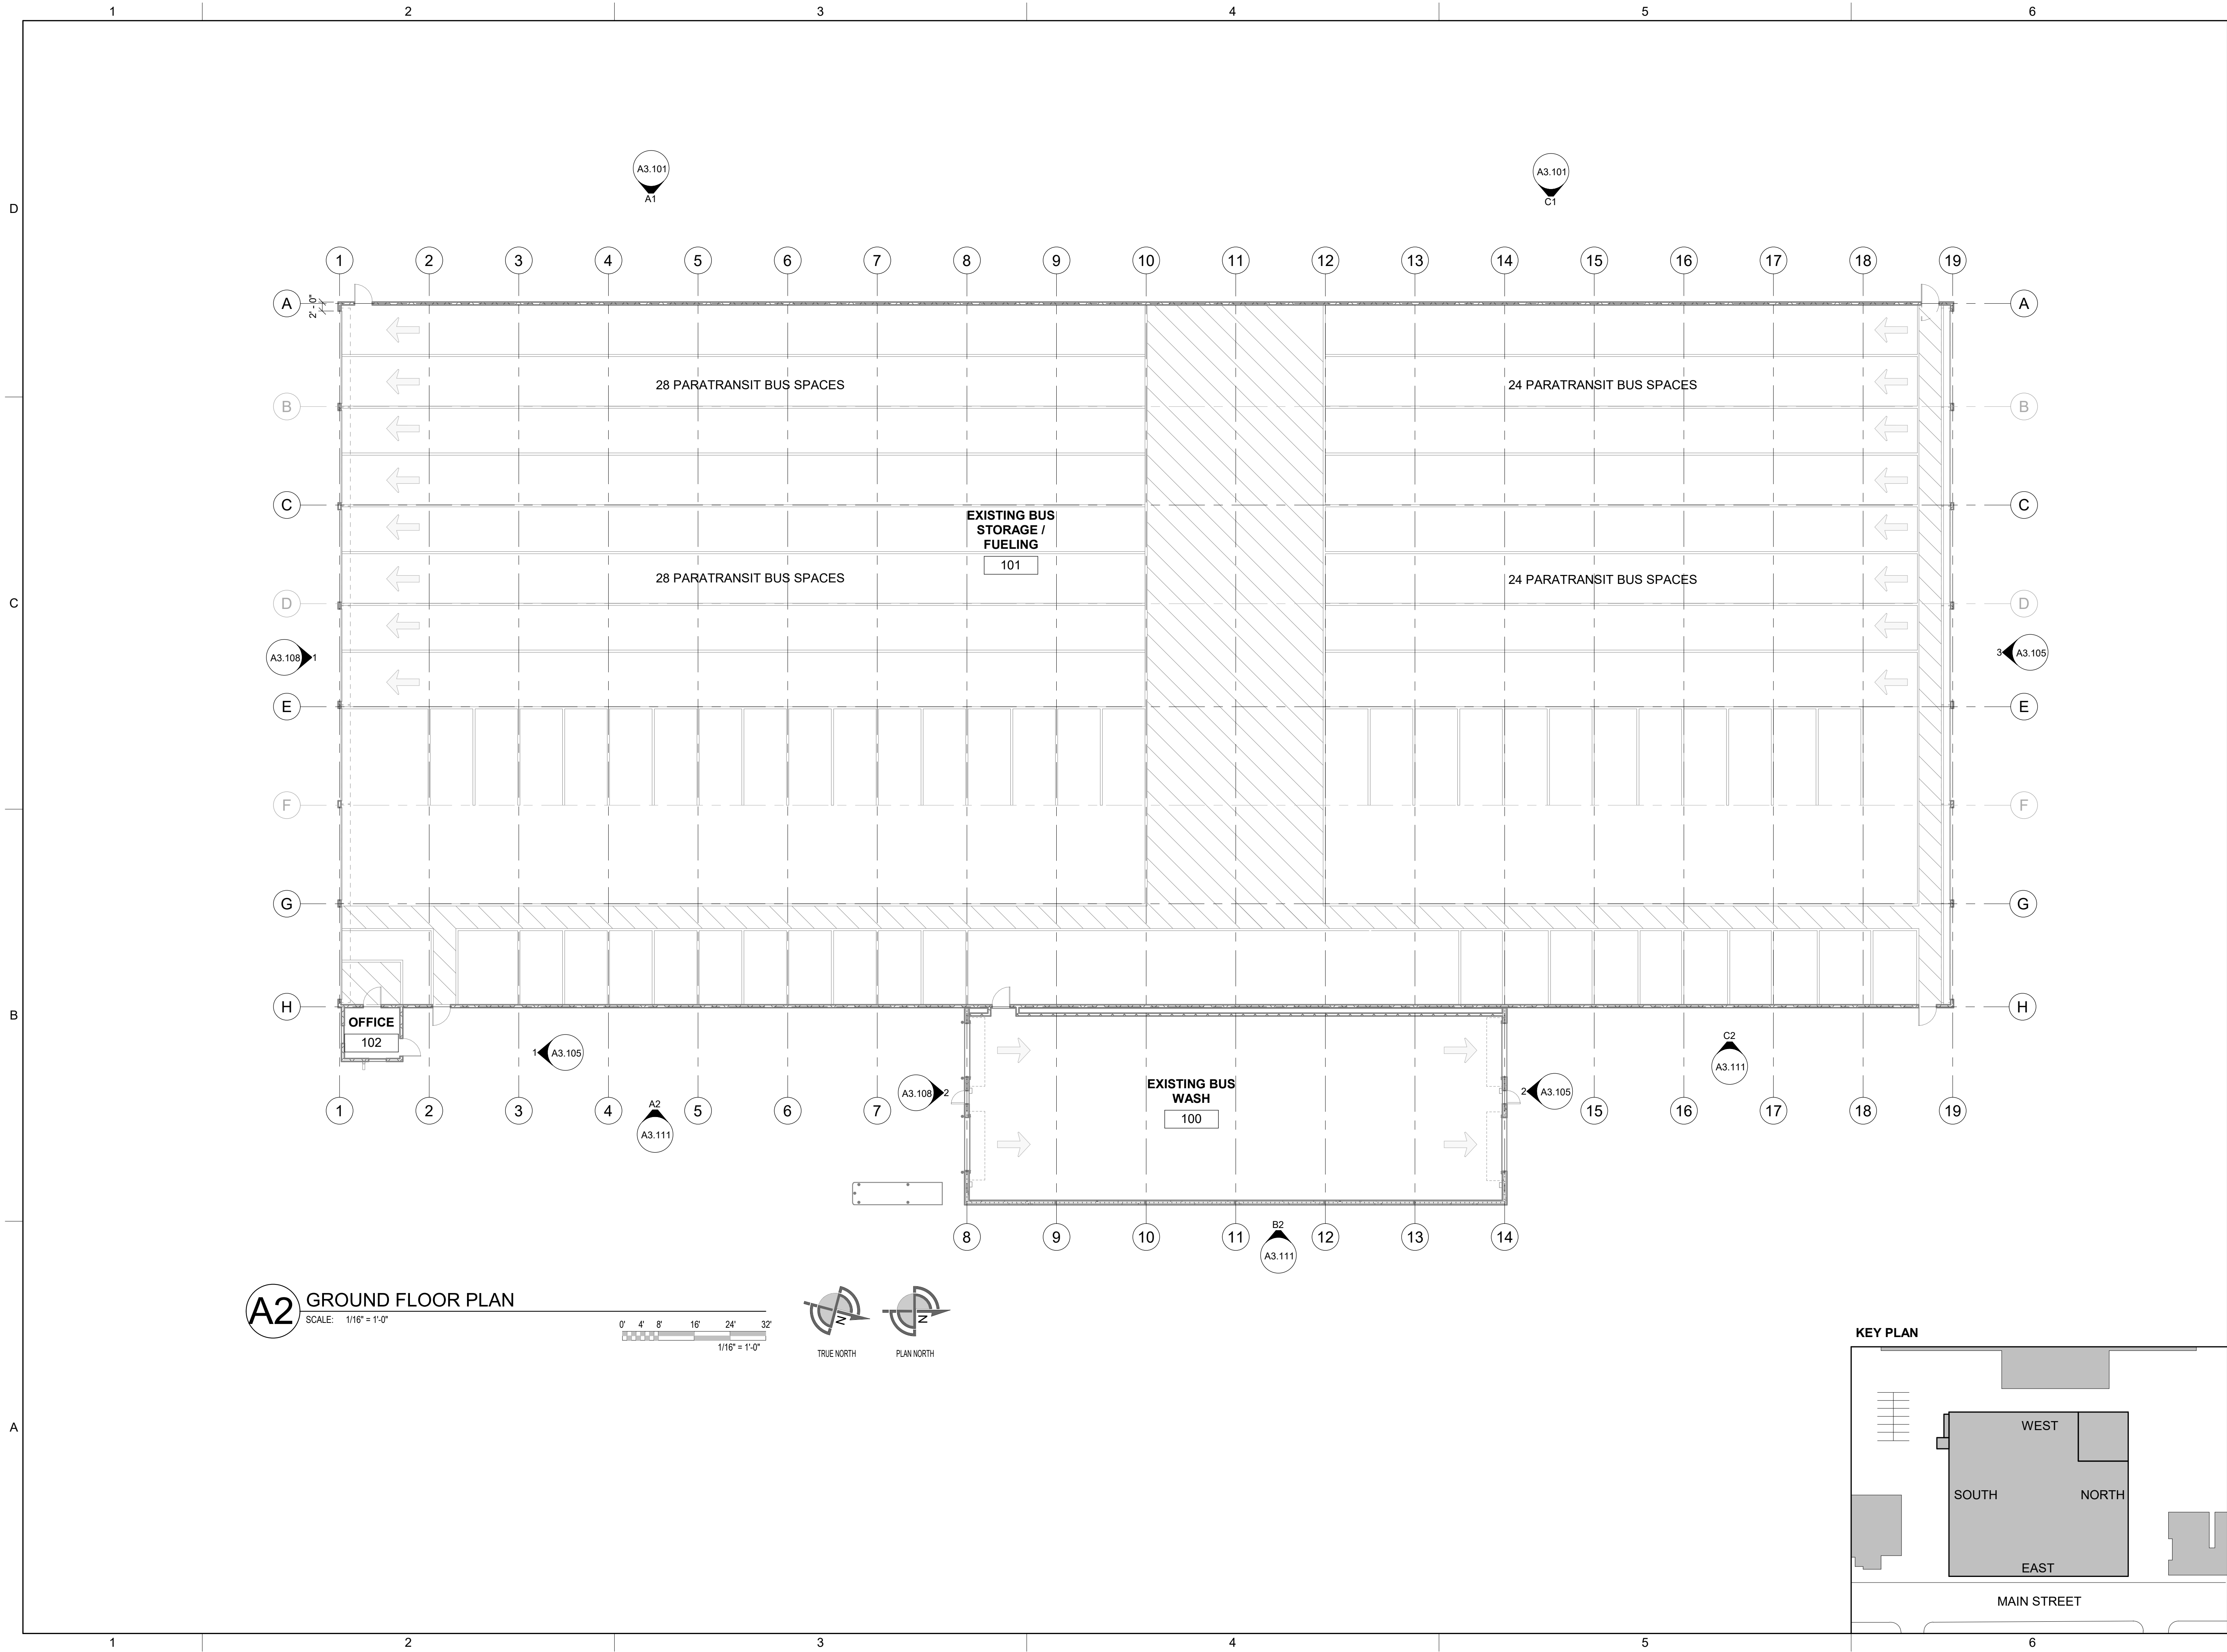


A2 GROUND FLOOR PLAN
SCALE: 1/16" = 1'-0"

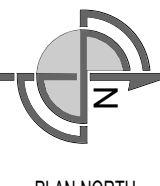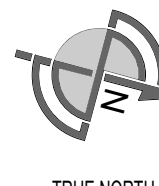 


KEY PLAN





BUS MAINTENANCE FACILITY FACADE REPAIRS 2840 MAIN STREET SPRINGFIELD, MA 01107		REVISION NO. A	DATE 12.03.2025	DESCRIPTION ISSUED FOR BID
PVT				
GROUND FLOOR PLAN - BUS FUELING & BUS STORAGE BUILDING				
st		ONE FINANCIAL CENTER - 3RD FLOOR BOSTON, MA 02111 T: 617.482.7298 www.stvinc.com		
SEAL		DRAWING NO. A1.102		
		3023239		

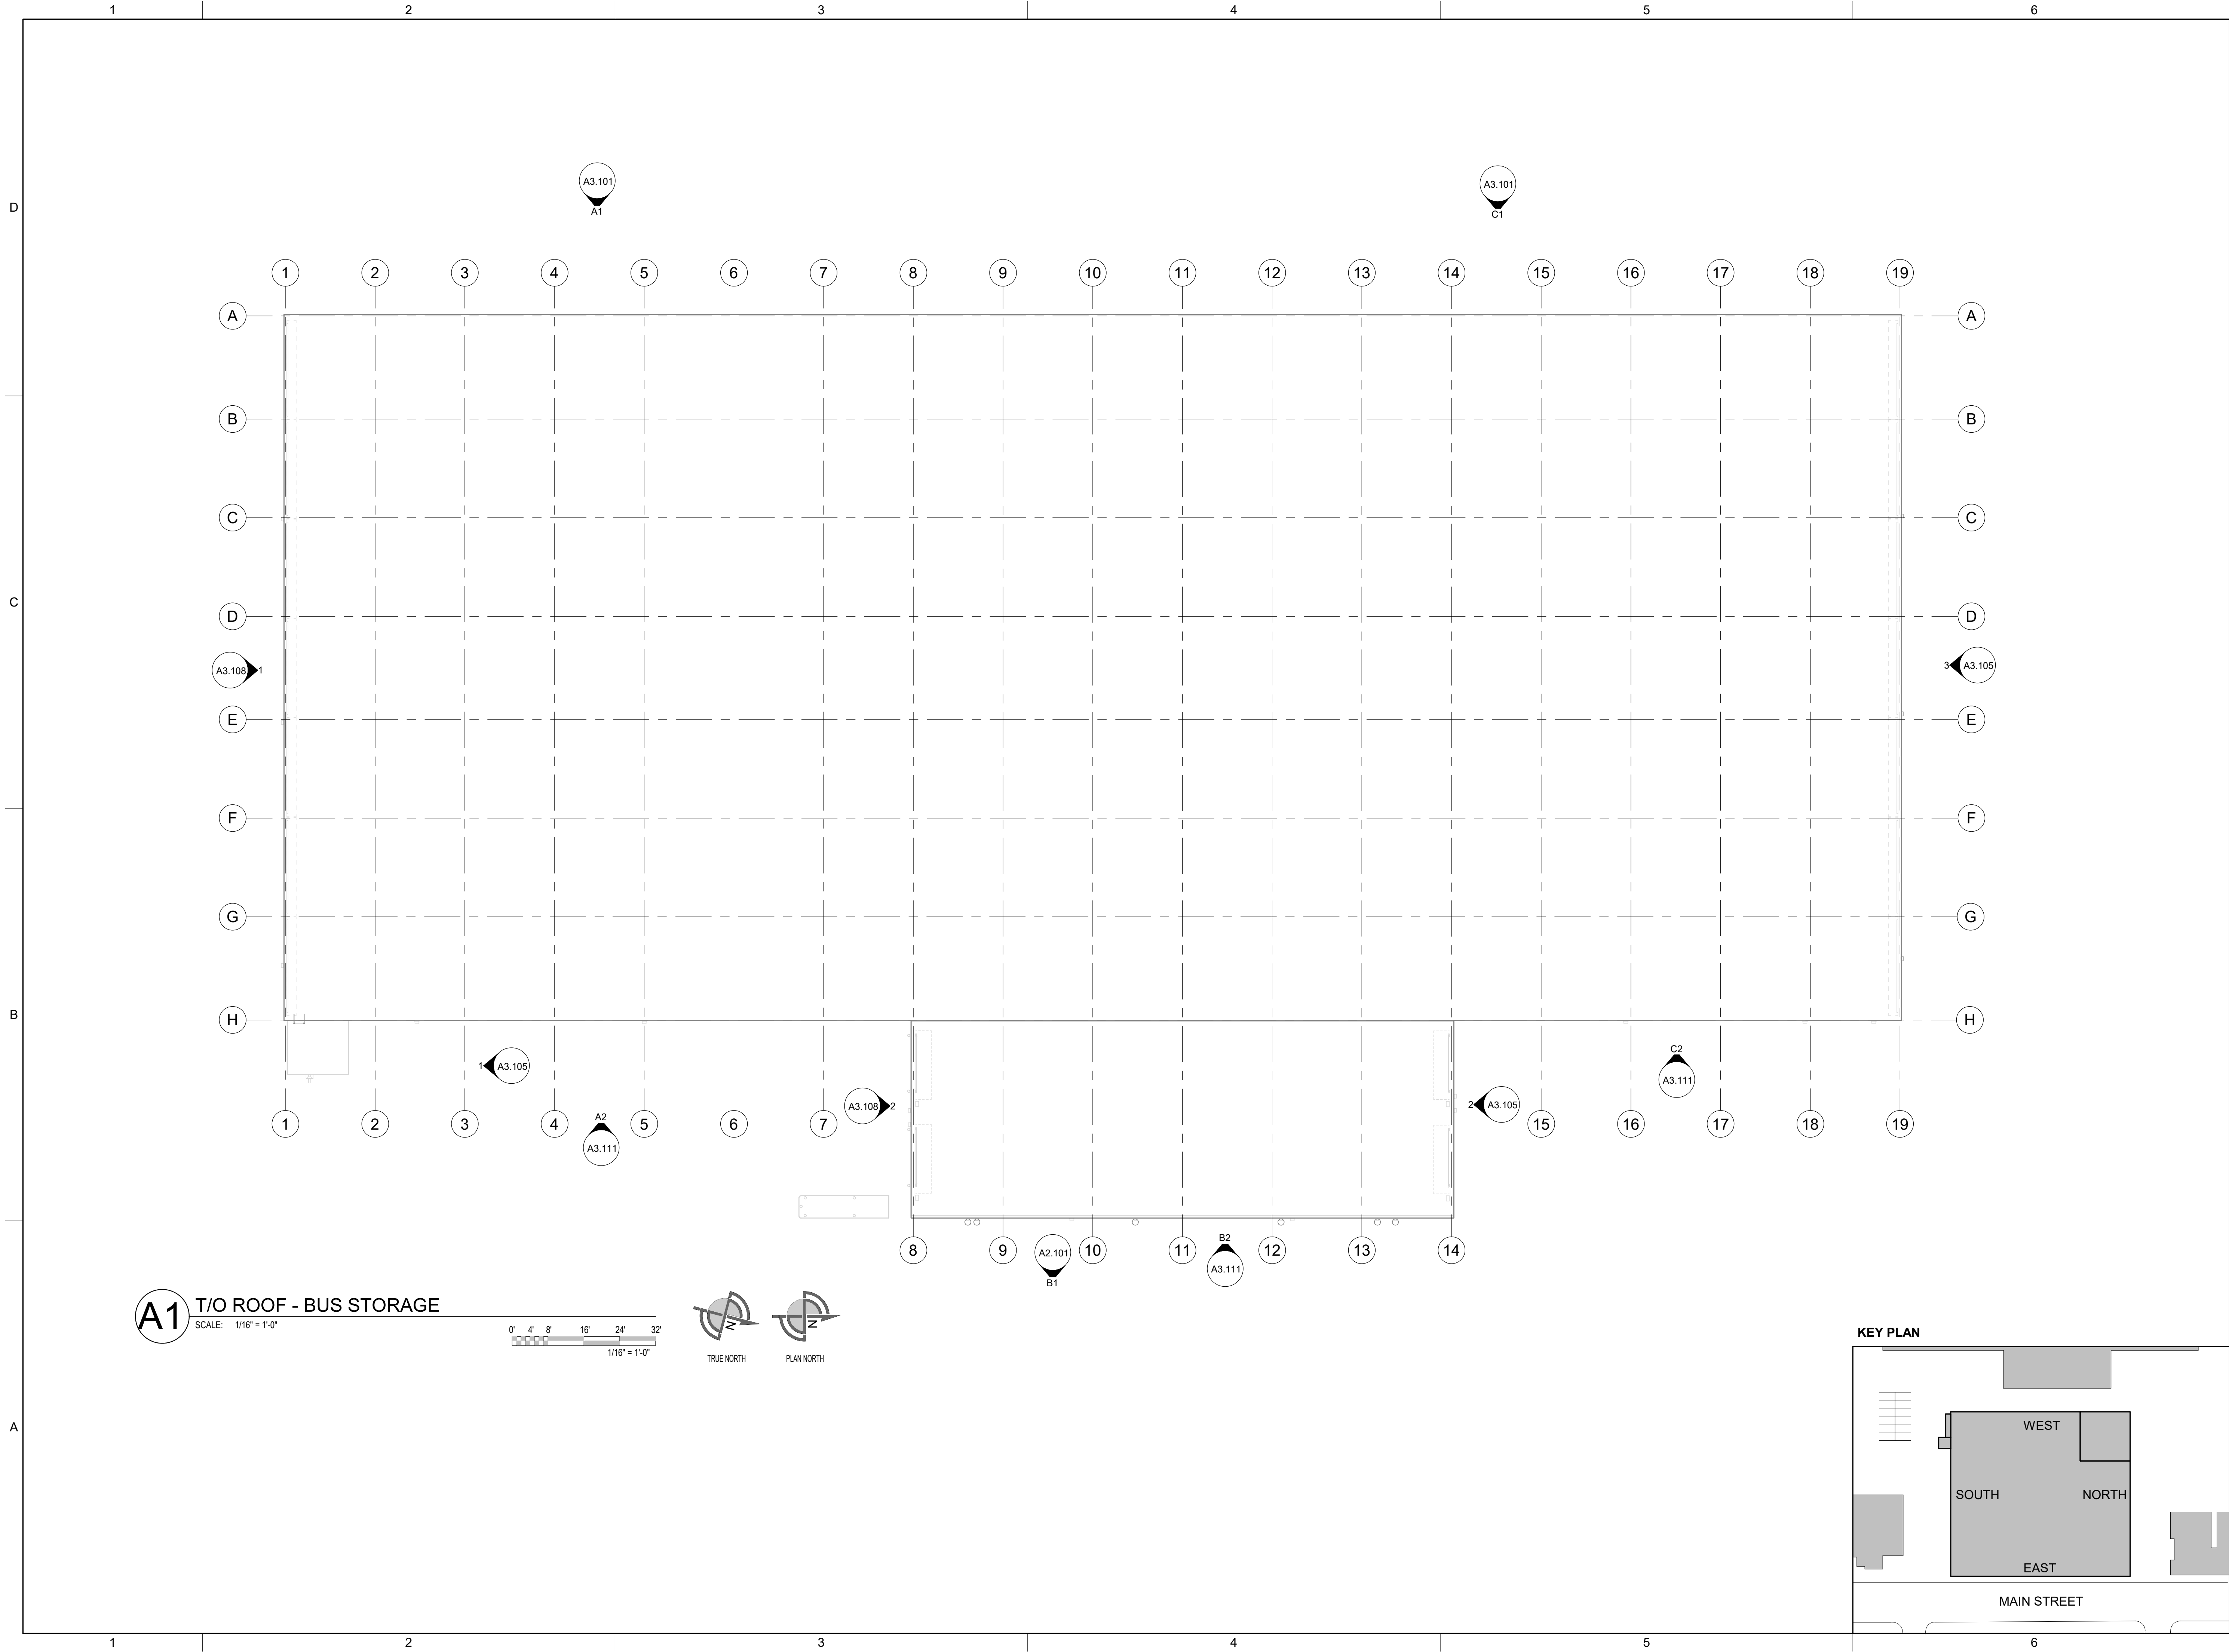

BUS MAINTENANCE FACILITY FACADE REPAIRS 2840 MAIN STREET SPRINGFIELD, MA 01107		REVISION NO. A	DATE 12.03.2025	DESCRIPTION ISSUED FOR BID
PVT BUS MAINTENANCE FACILITY FACADE REPAIRS 2840 MAIN STREET SPRINGFIELD, MA 01107		ROOF PLAN - BUS FUELING & BUS STORAGE BUILDING		
		ONE FINANCIAL CENTER - 3RD FLOOR BOSTON, MA 02111 T: 617.482.7298 www.stvinc.com		
SEAL		DRAWING NO. A1.402		
		3023239		

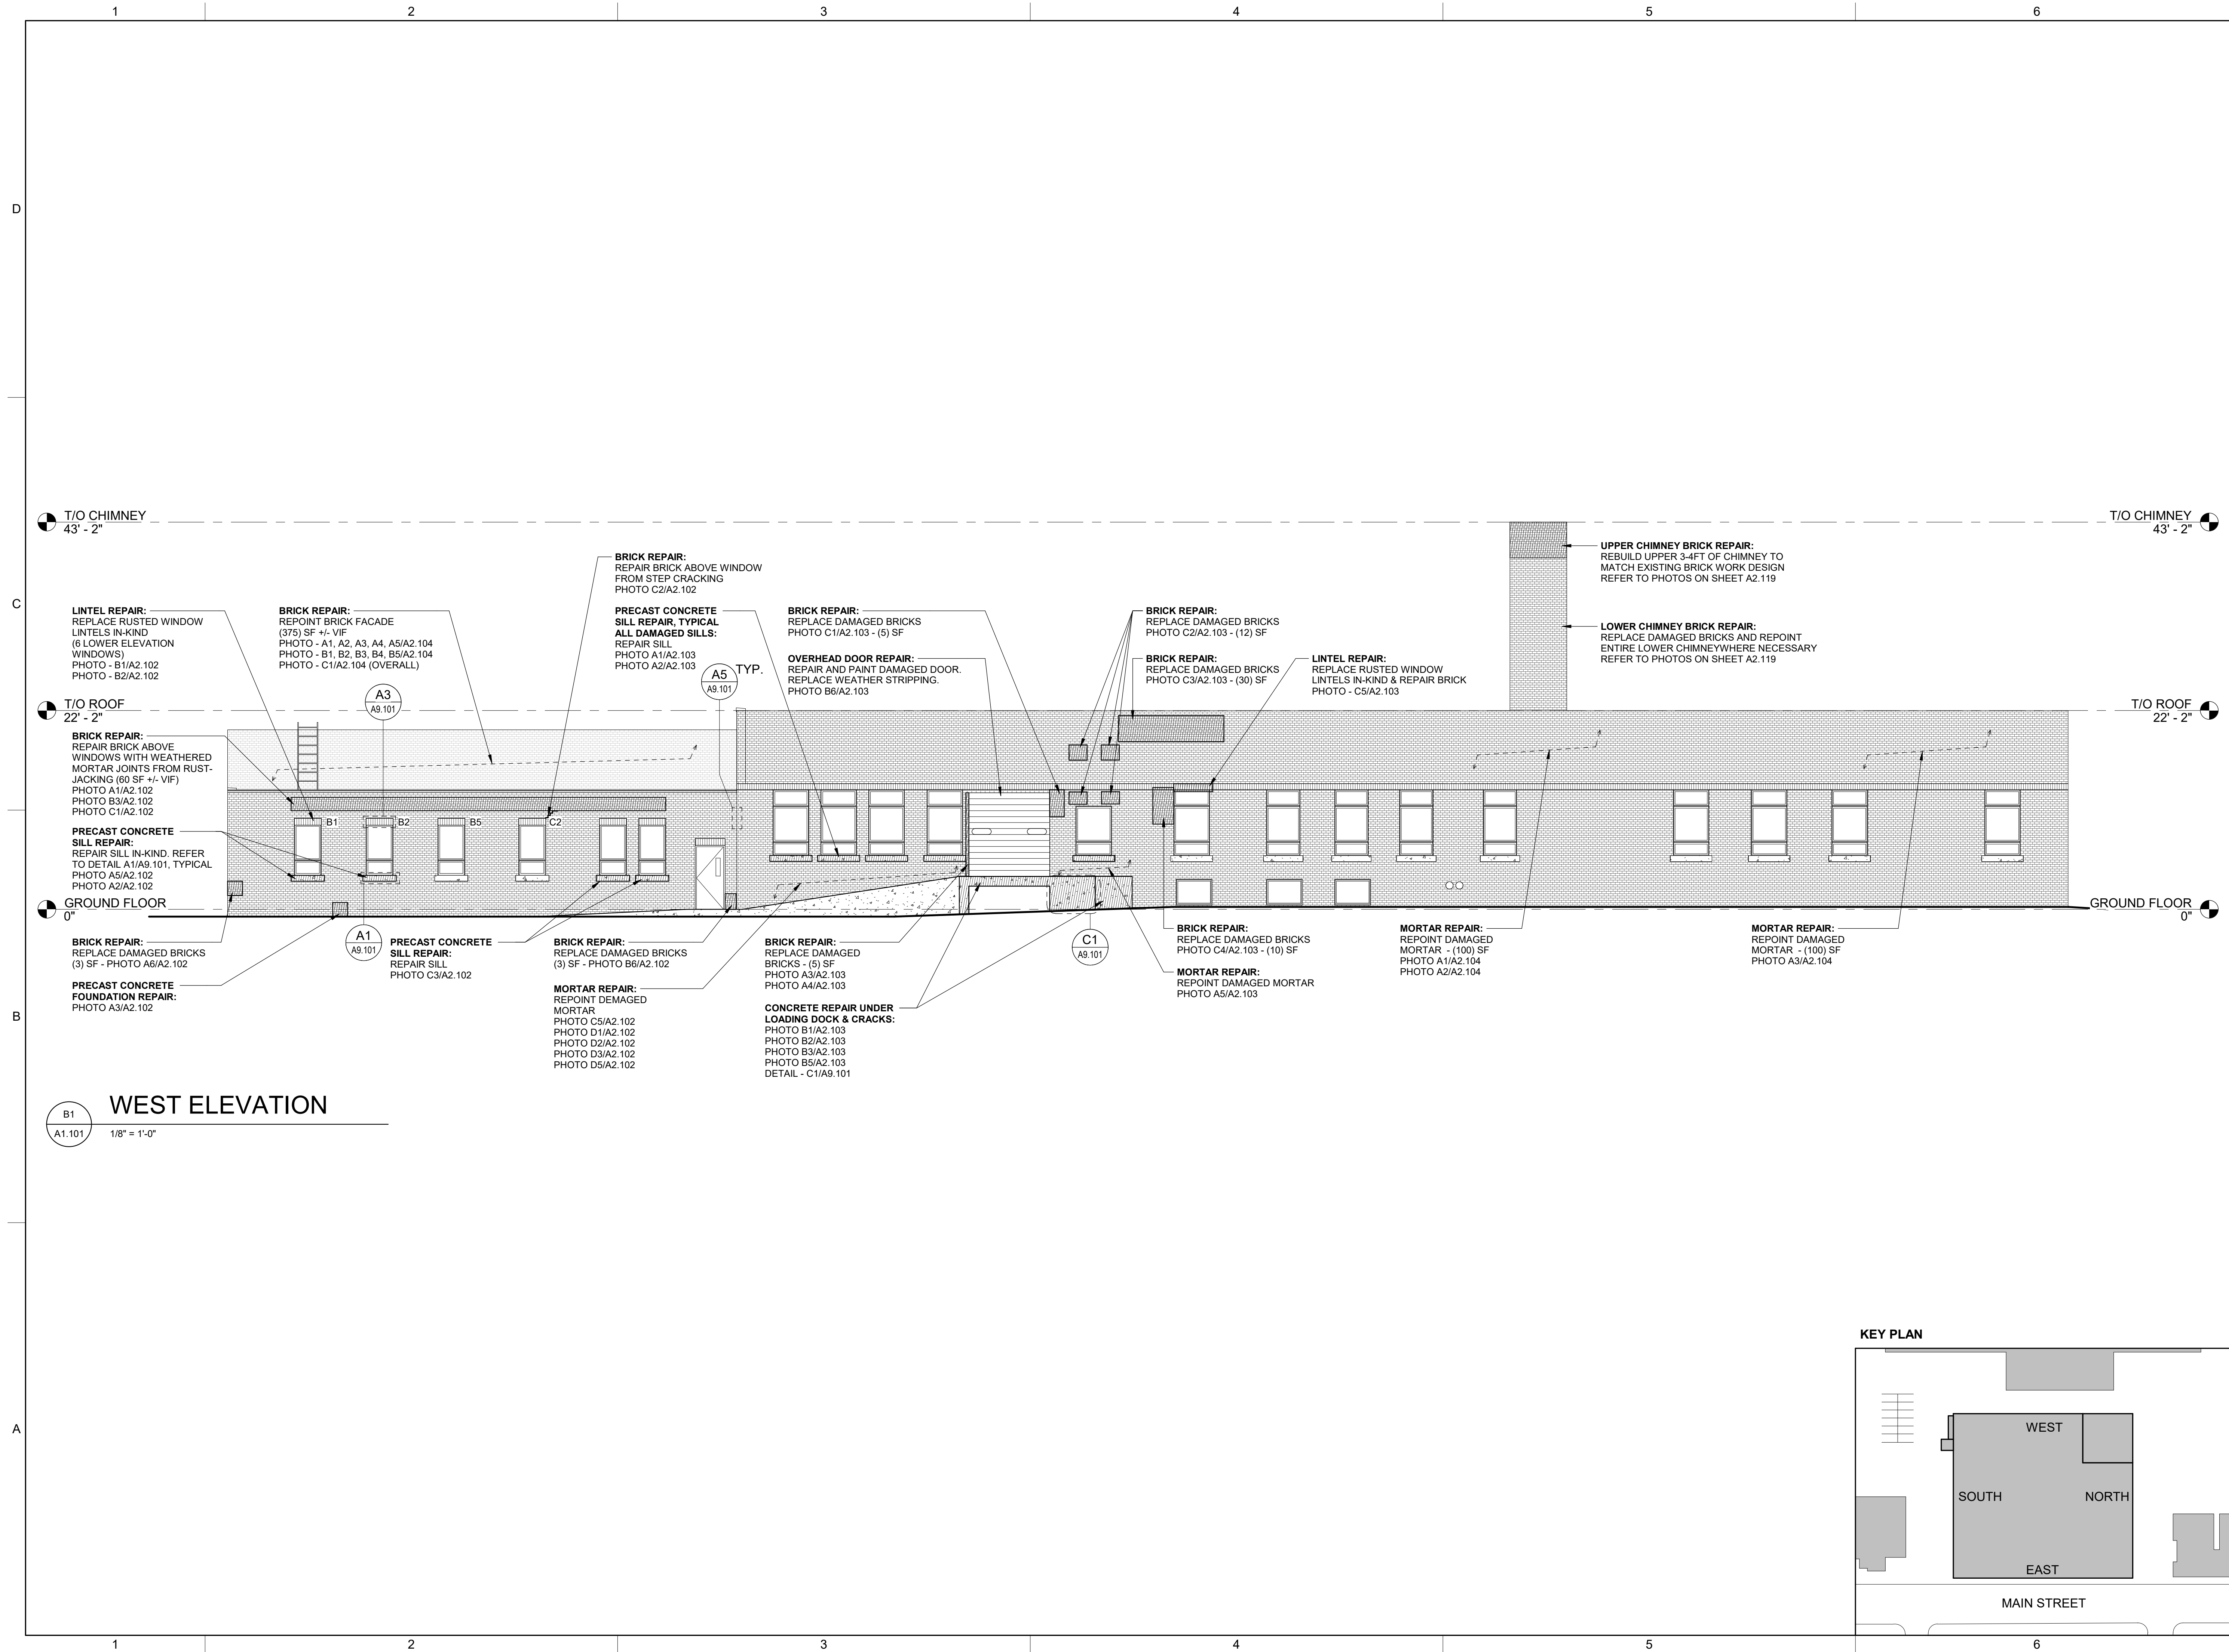

 ONE FINANCIAL CENTER - 3RD FLOOR BOSTON, MA 02111 T: 617.482.7298 www.stvinc.com	SEAL	DRAWING NO. A2.101	3023239	BUS MAINTENANCE FACILITY FACADE REPAIRS 2840 MAIN STREET SPRINGFIELD, MA 01107	WEST ELEVATION - BUS MAINTENANCE FACILITY	REVISION NO. A	DATE 12.03.2025	DESCRIPTION ISSUED FOR BID

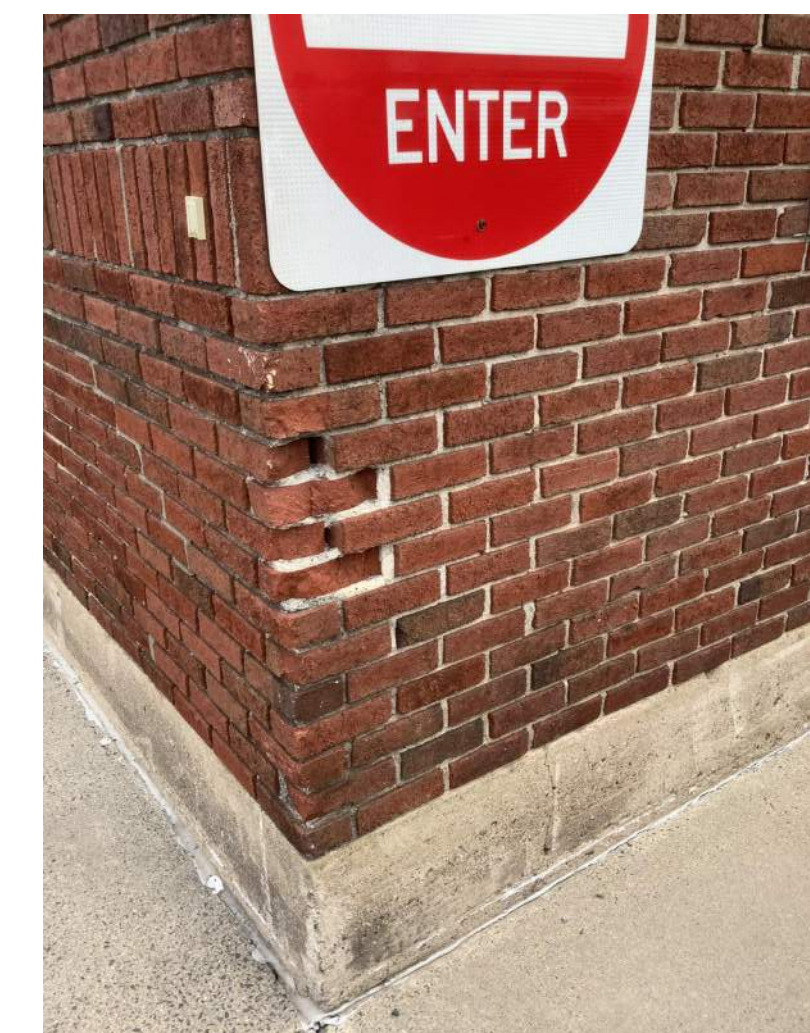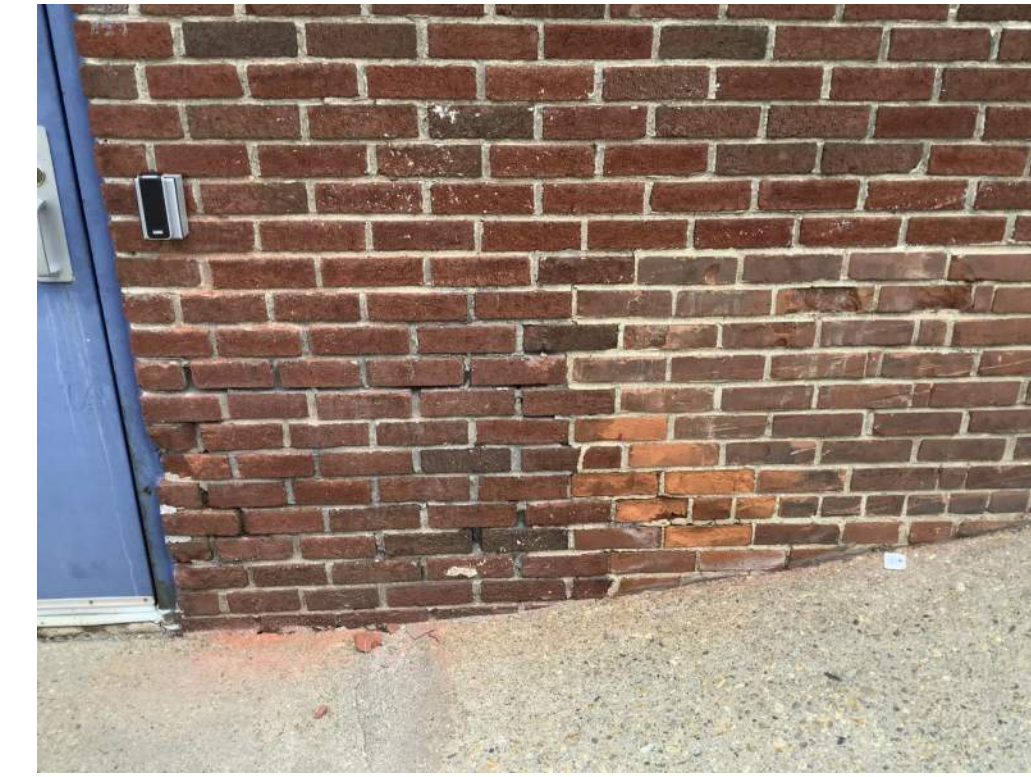

BUS MAINTENANCE FACILITY FACADE REPAIRS

PVTA

WEST ELEVATION - EXISTING CONDITIONS
(BMF)



ONE FINANCIAL CENTER - 3RD FLOOR
BOSTON, MA 02111
T: 617.482.7298
www.stvinc.com

SEAL

DRAWING NO.
A2.102

3023239


REVISION NO.	DATE	DESCRIPTION
A	12.03.2025	ISSUED FOR BID

DATE 12/03/2025

DESCRIPTION	ISSUED FOR BID

Autodesk Docs://PVTA-2840 Main St Façade Repairs/3023239_A_R24.mt

12/3/2025 3:01:32 PM

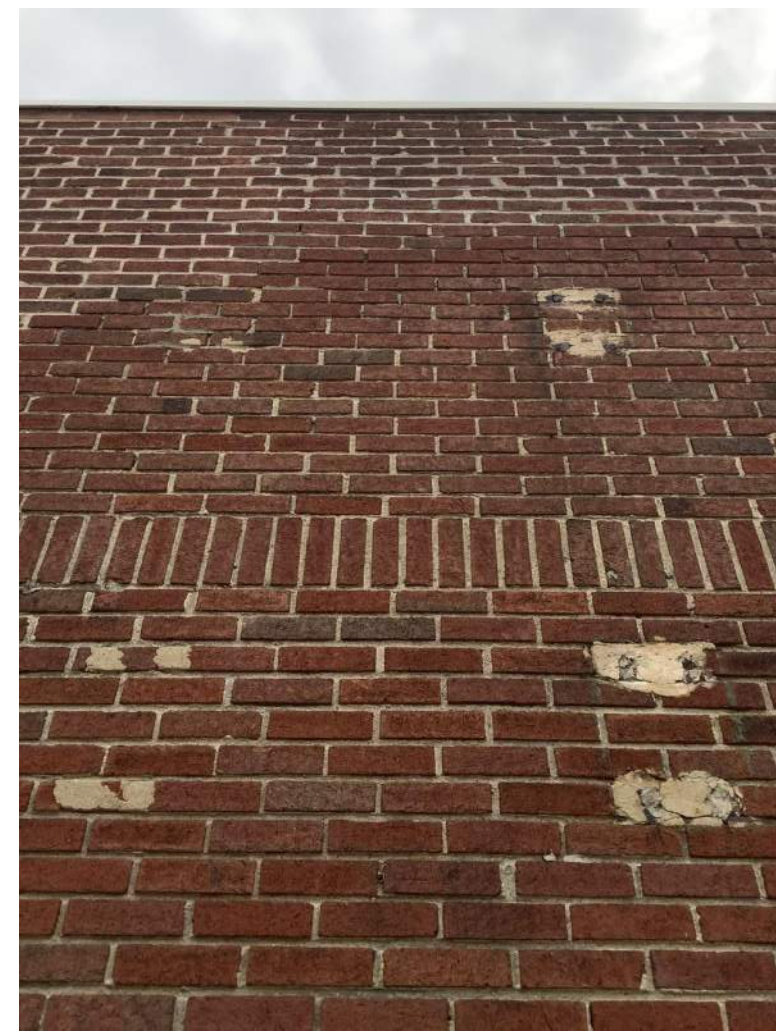

PVTA
BUS MAINTENANCE FACILITY
FACADE REPAIRS
2840 MAIN STREET
SPRINGFIELD, MA 01107

WEST ELEVATION - EXISTING CONDITIONS
(BMF)



**ONE FINANCIAL CENTER - 3RD FLOOR
BOSTON, MA 02111
T: 617 482 7298
www.stvdr.com**


DRAWING NO.
A2.103


3023239

REVISION NO.	DATE	DESCRIPTION
A	12.03.2025	ISSUED FOR BID




BUS MAINTENANCE FACILITY FACADE REPAIRS 2840 MAIN STREET SPRINGFIELD, MA 01107		REVISION NO. A	DATE 12.03.2025	DESCRIPTION ISSUED FOR BID
WEST ELEVATION - EXISTING CONDITIONS (BMF)				
 ONE FINANCIAL CENTER - 3RD FLOOR BOSTON, MA 02111 T: 617.482.7298 www.stvinc.com		SEAL		
		DRAWING NO. A2.104		
		3023239		

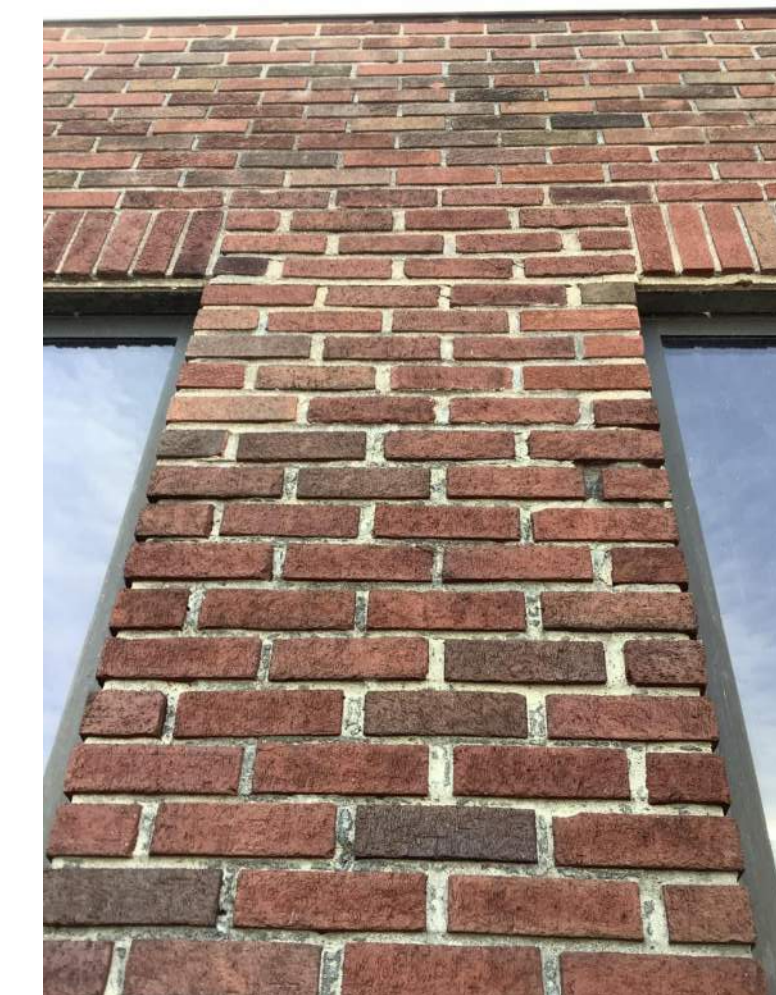

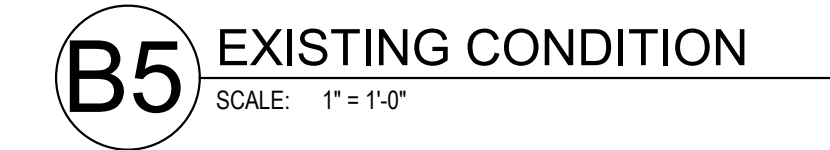
[illegible]

PVTA


**NORTH ELEVATION - EXISTING CONDITIONS
(BMF)**

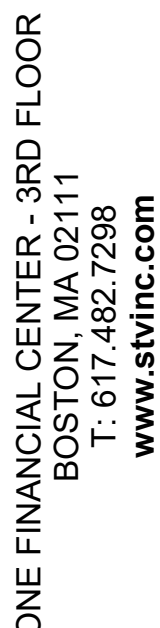

3023239

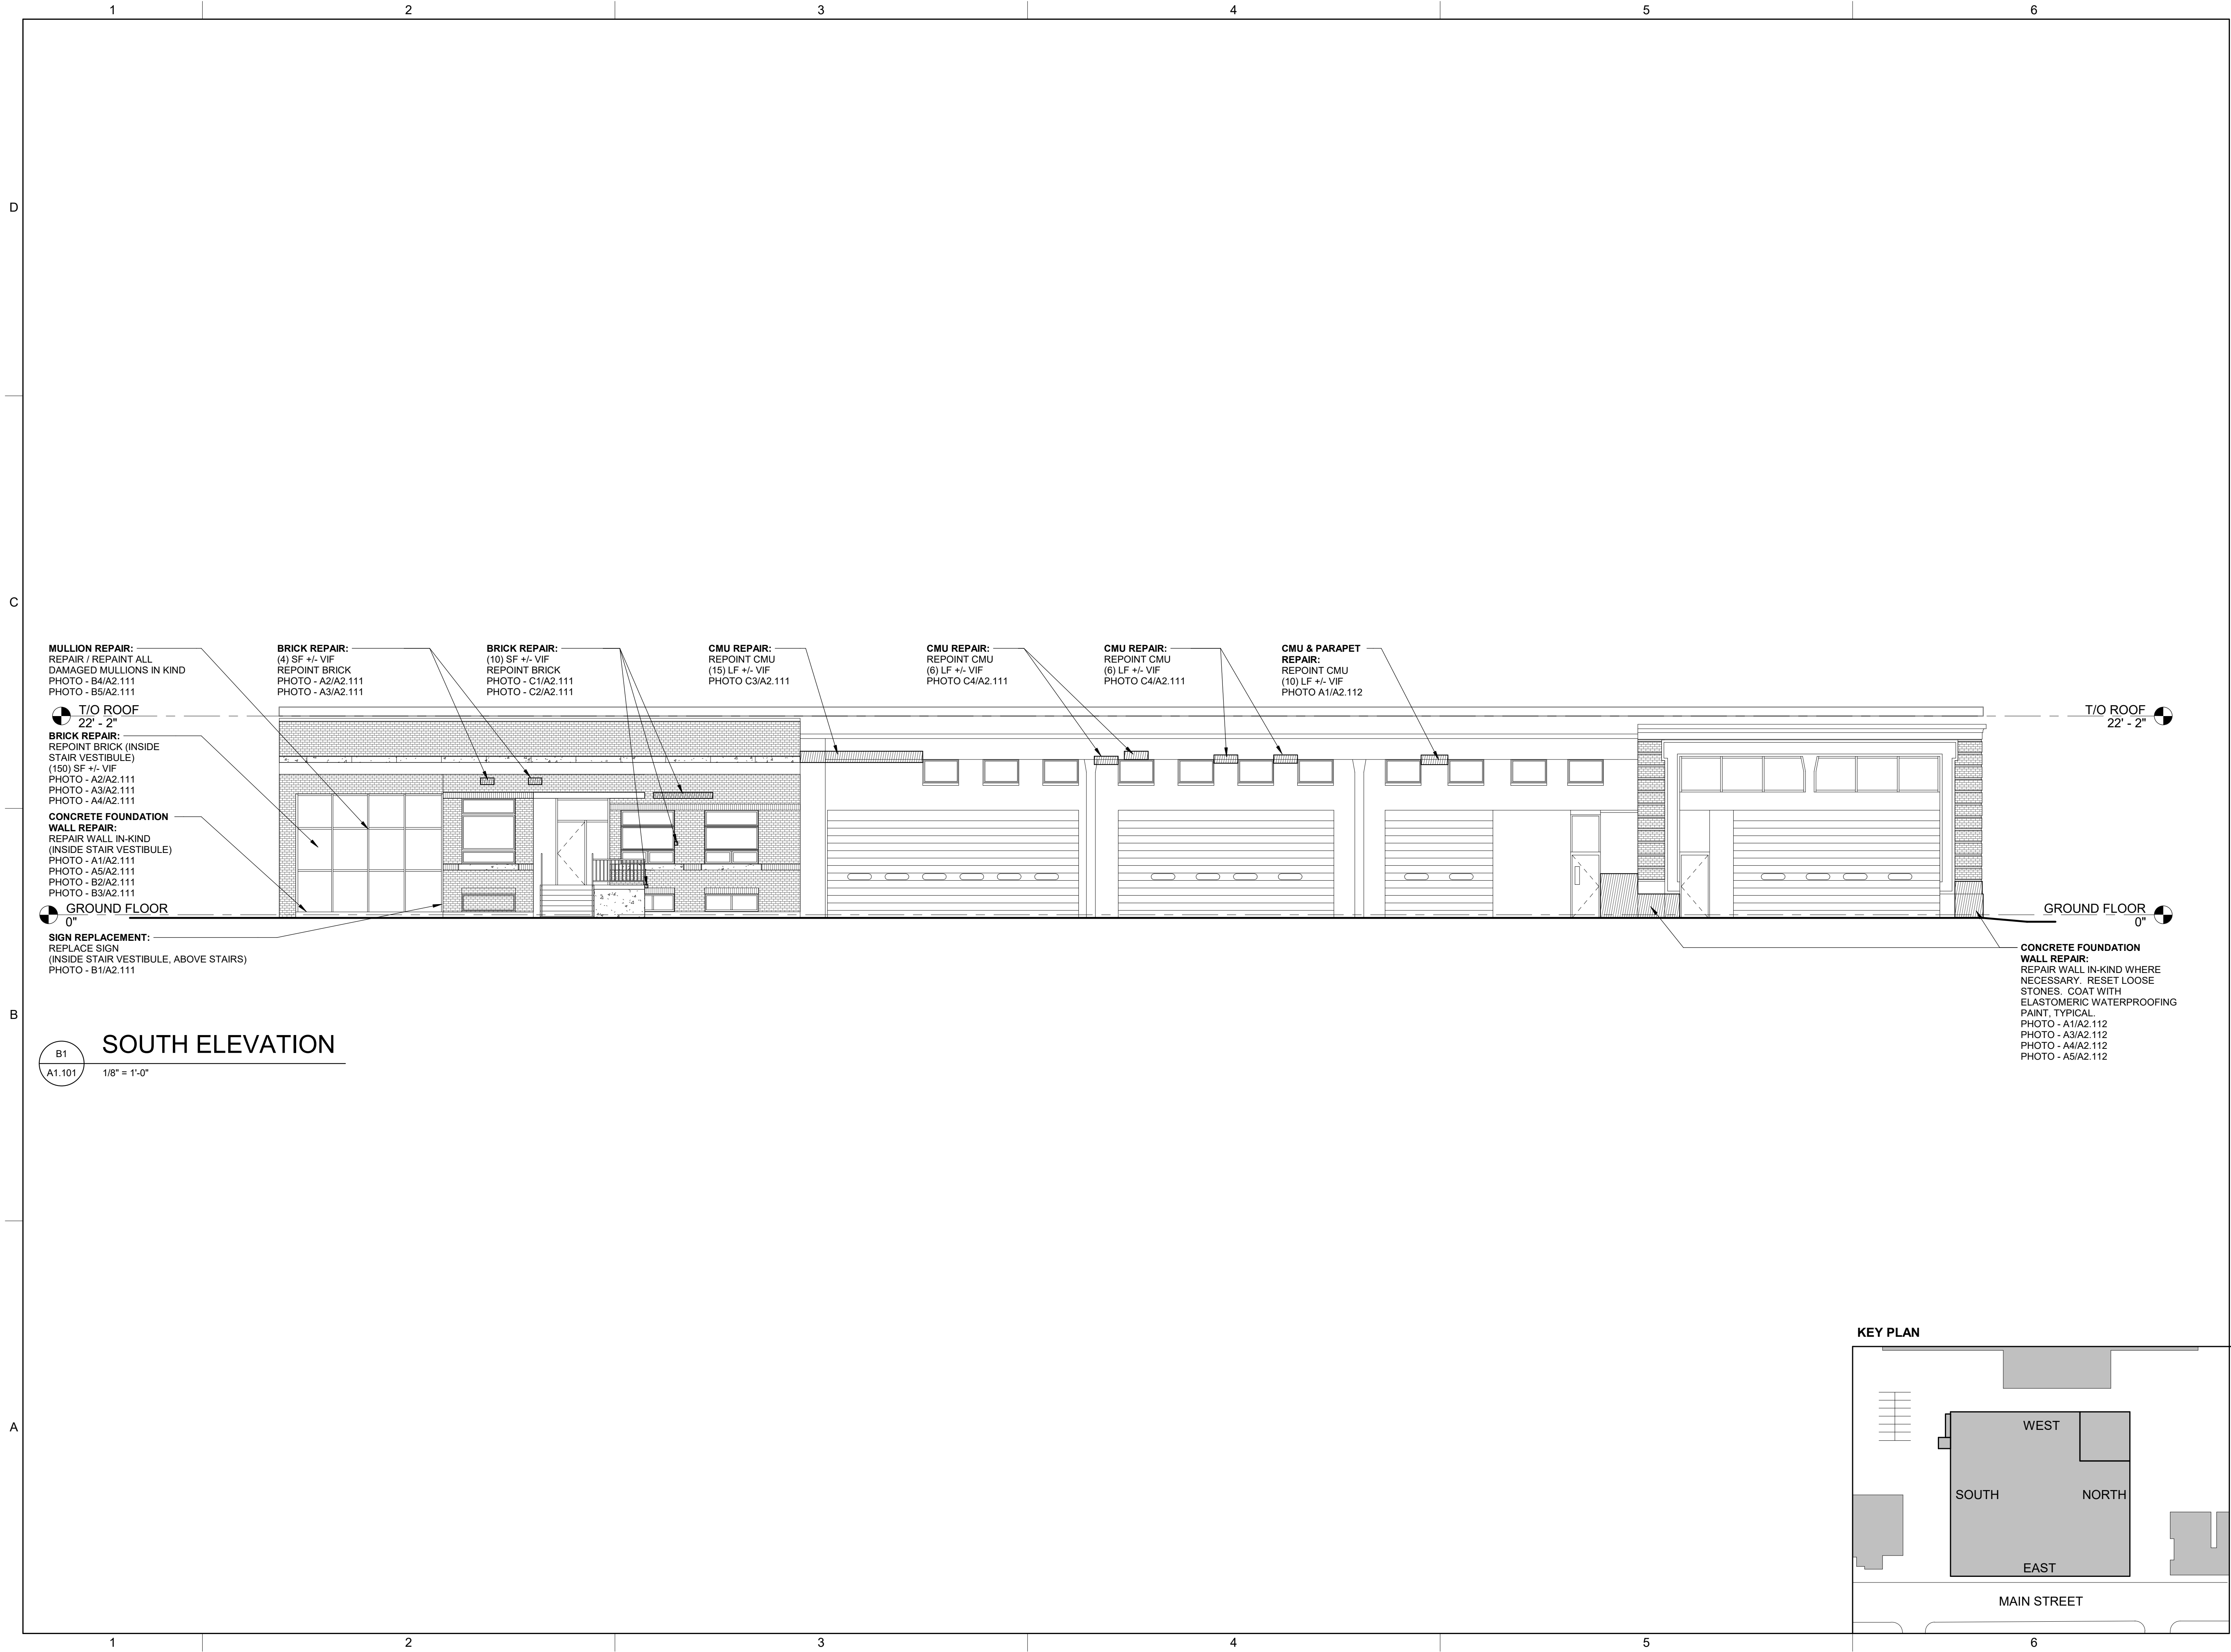

BUS MAINTENANCE FACILITY FACADE REPAIRS 2840 MAIN STREET SPRINGFIELD, MA 01107		SOUTH ELEVATION - BUS MAINTENANCE FACILITY	
			
ONE FINANCIAL CENTER - 3RD FLOOR BOSTON, MA 02111 T: 617.482.7298 www.stvinc.com		SEAL	
DRAWING NO. A2.110		3023239	

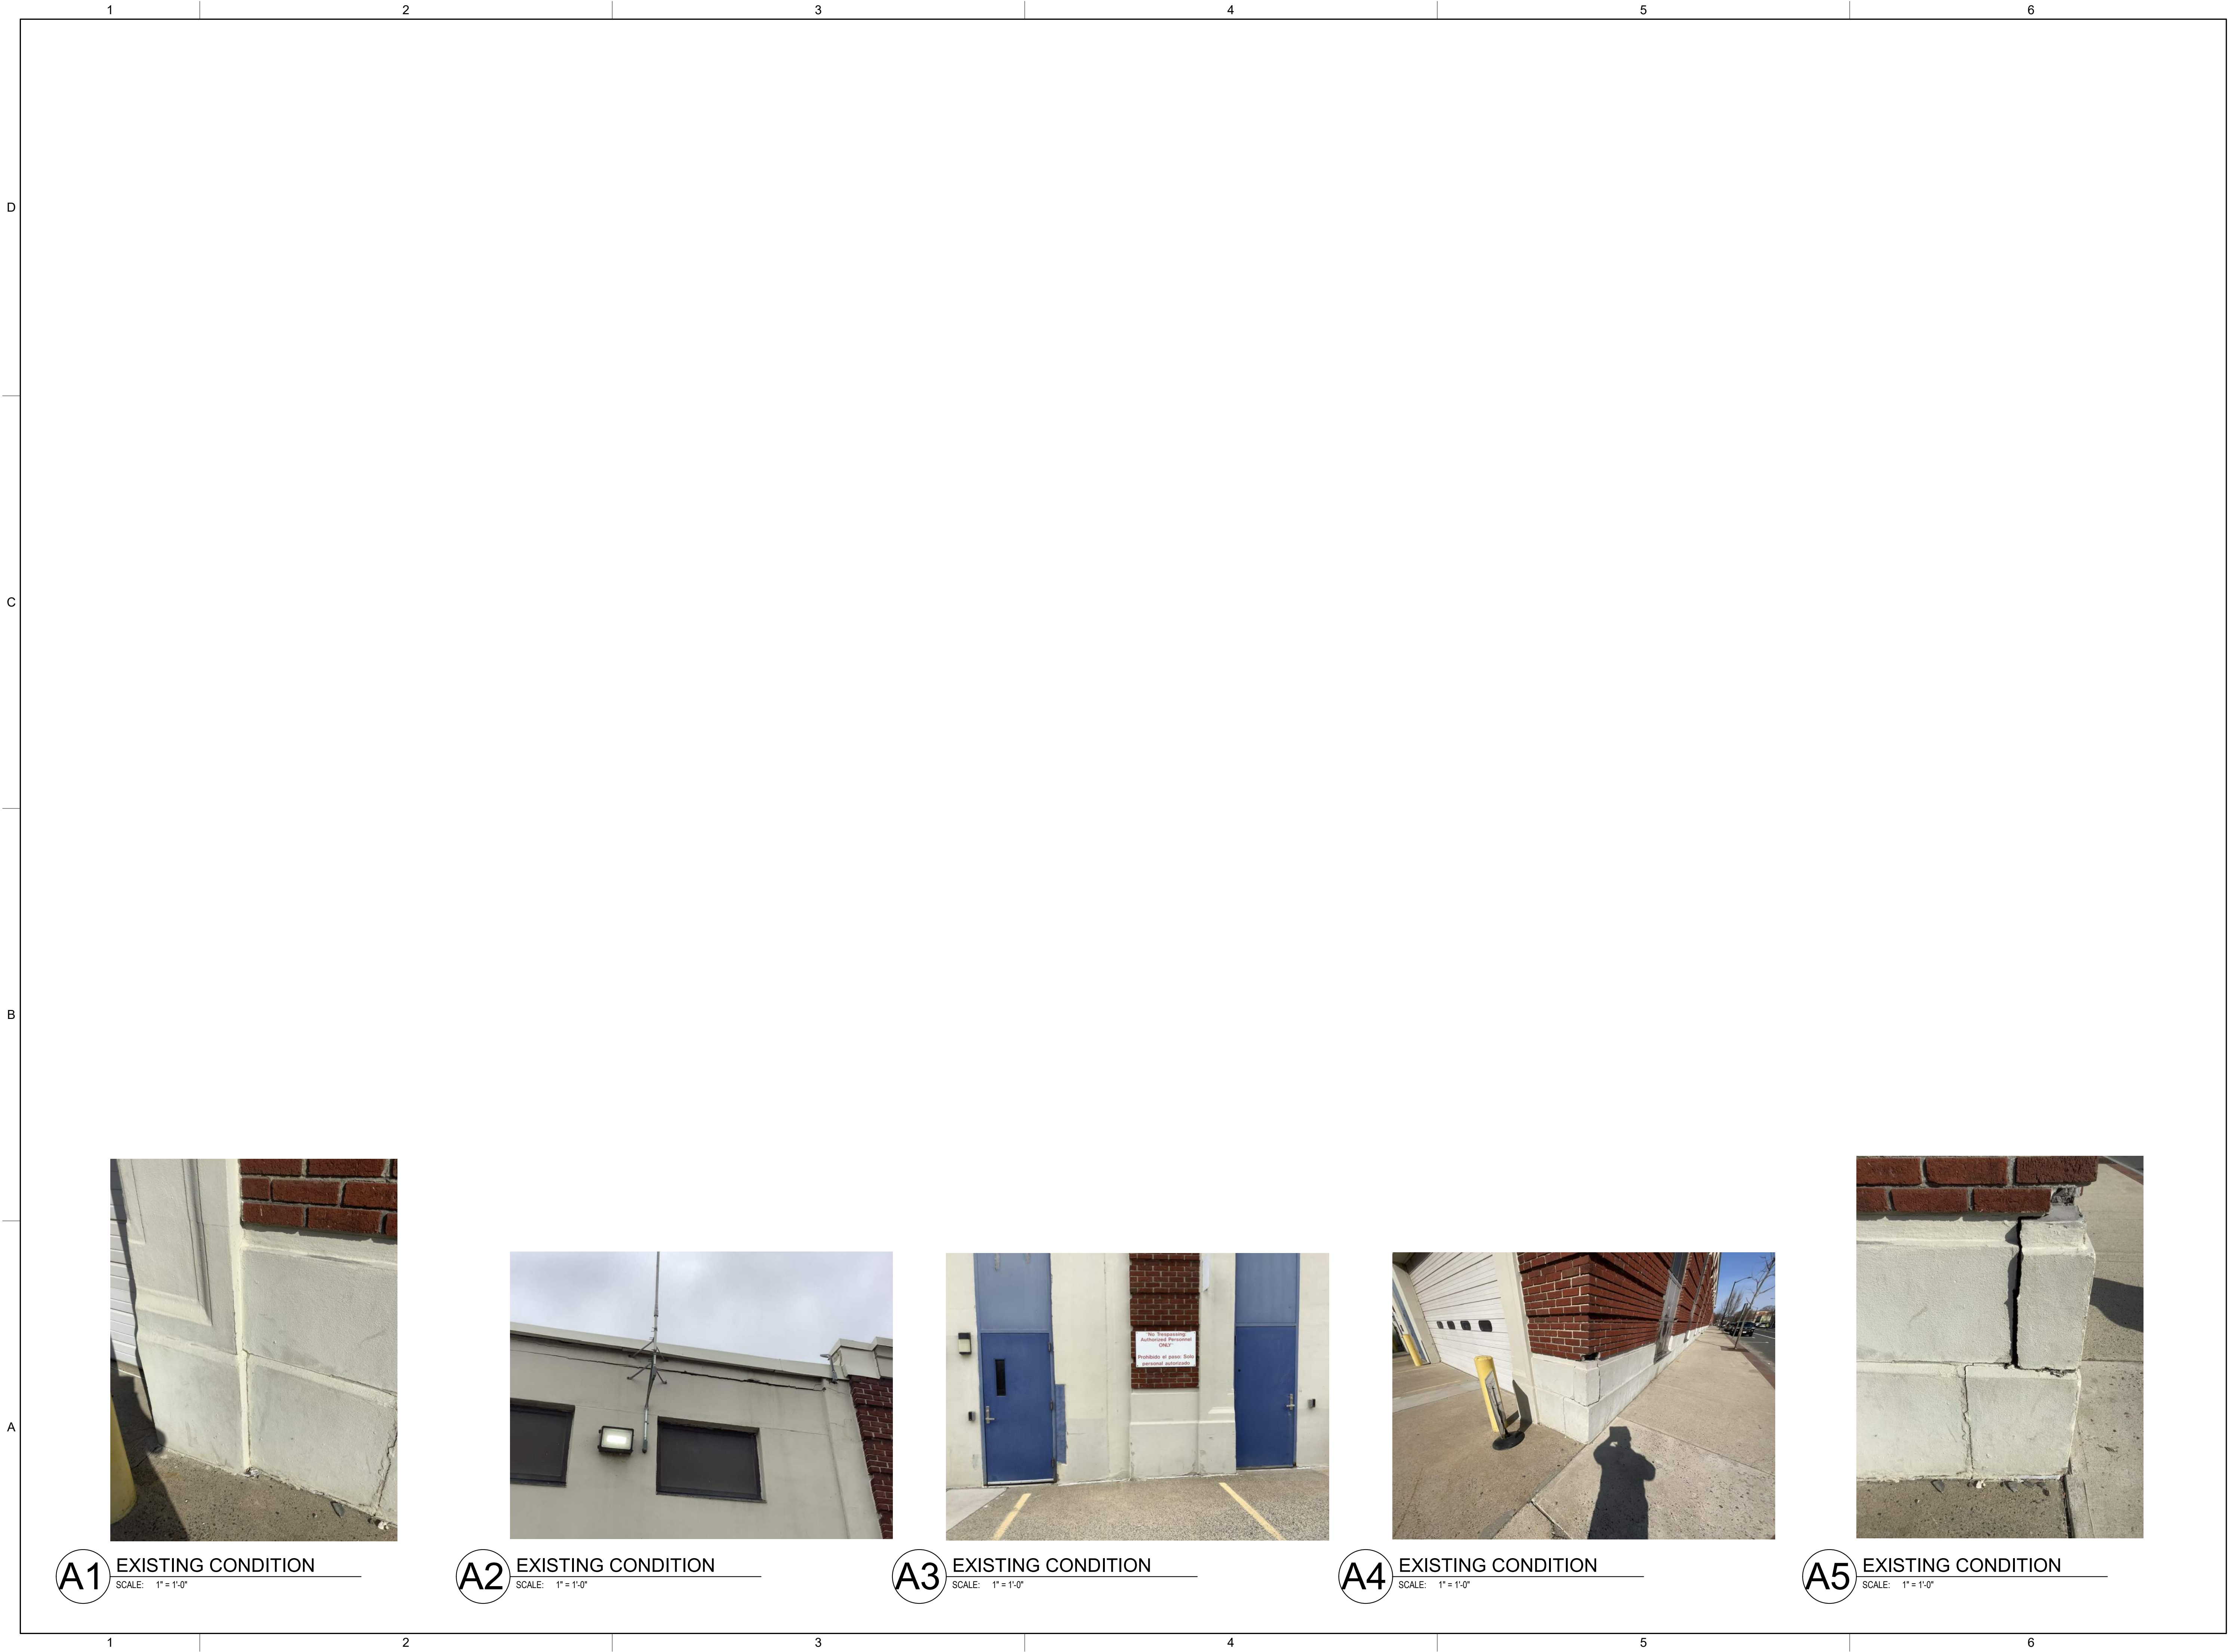

A1 EXISTING CONDITION
SCALE: 1" = 1'-0"


A2 EXISTING CONDITION
SCALE: 1" = 1'-0"

A3 EXISTING CONDITION
SCALE: 1" = 1'-0"


A4 EXISTING CONDITION
SCALE: 1" = 1'-0"

A5 EXISTING CONDITION
SCALE: 1" = 1'-0"




		BUS MAINTENANCE FACILITY FACADE REPAIRS 2840 MAIN STREET SPRINGFIELD, MA 01107	
SOUTH ELEVATION - EXISTING CONDITIONS (BMF)			
		ONE FINANCIAL CENTER - 3RD FLOOR BOSTON, MA 02111 T: 617.482.7298 www.stvinc.com	
SEAL		DRAWING NO. A2.112	
		3023239	
REVISION NO. A		DATE 12/03/2025	
DESCRIPTION ISSUED FOR BID			

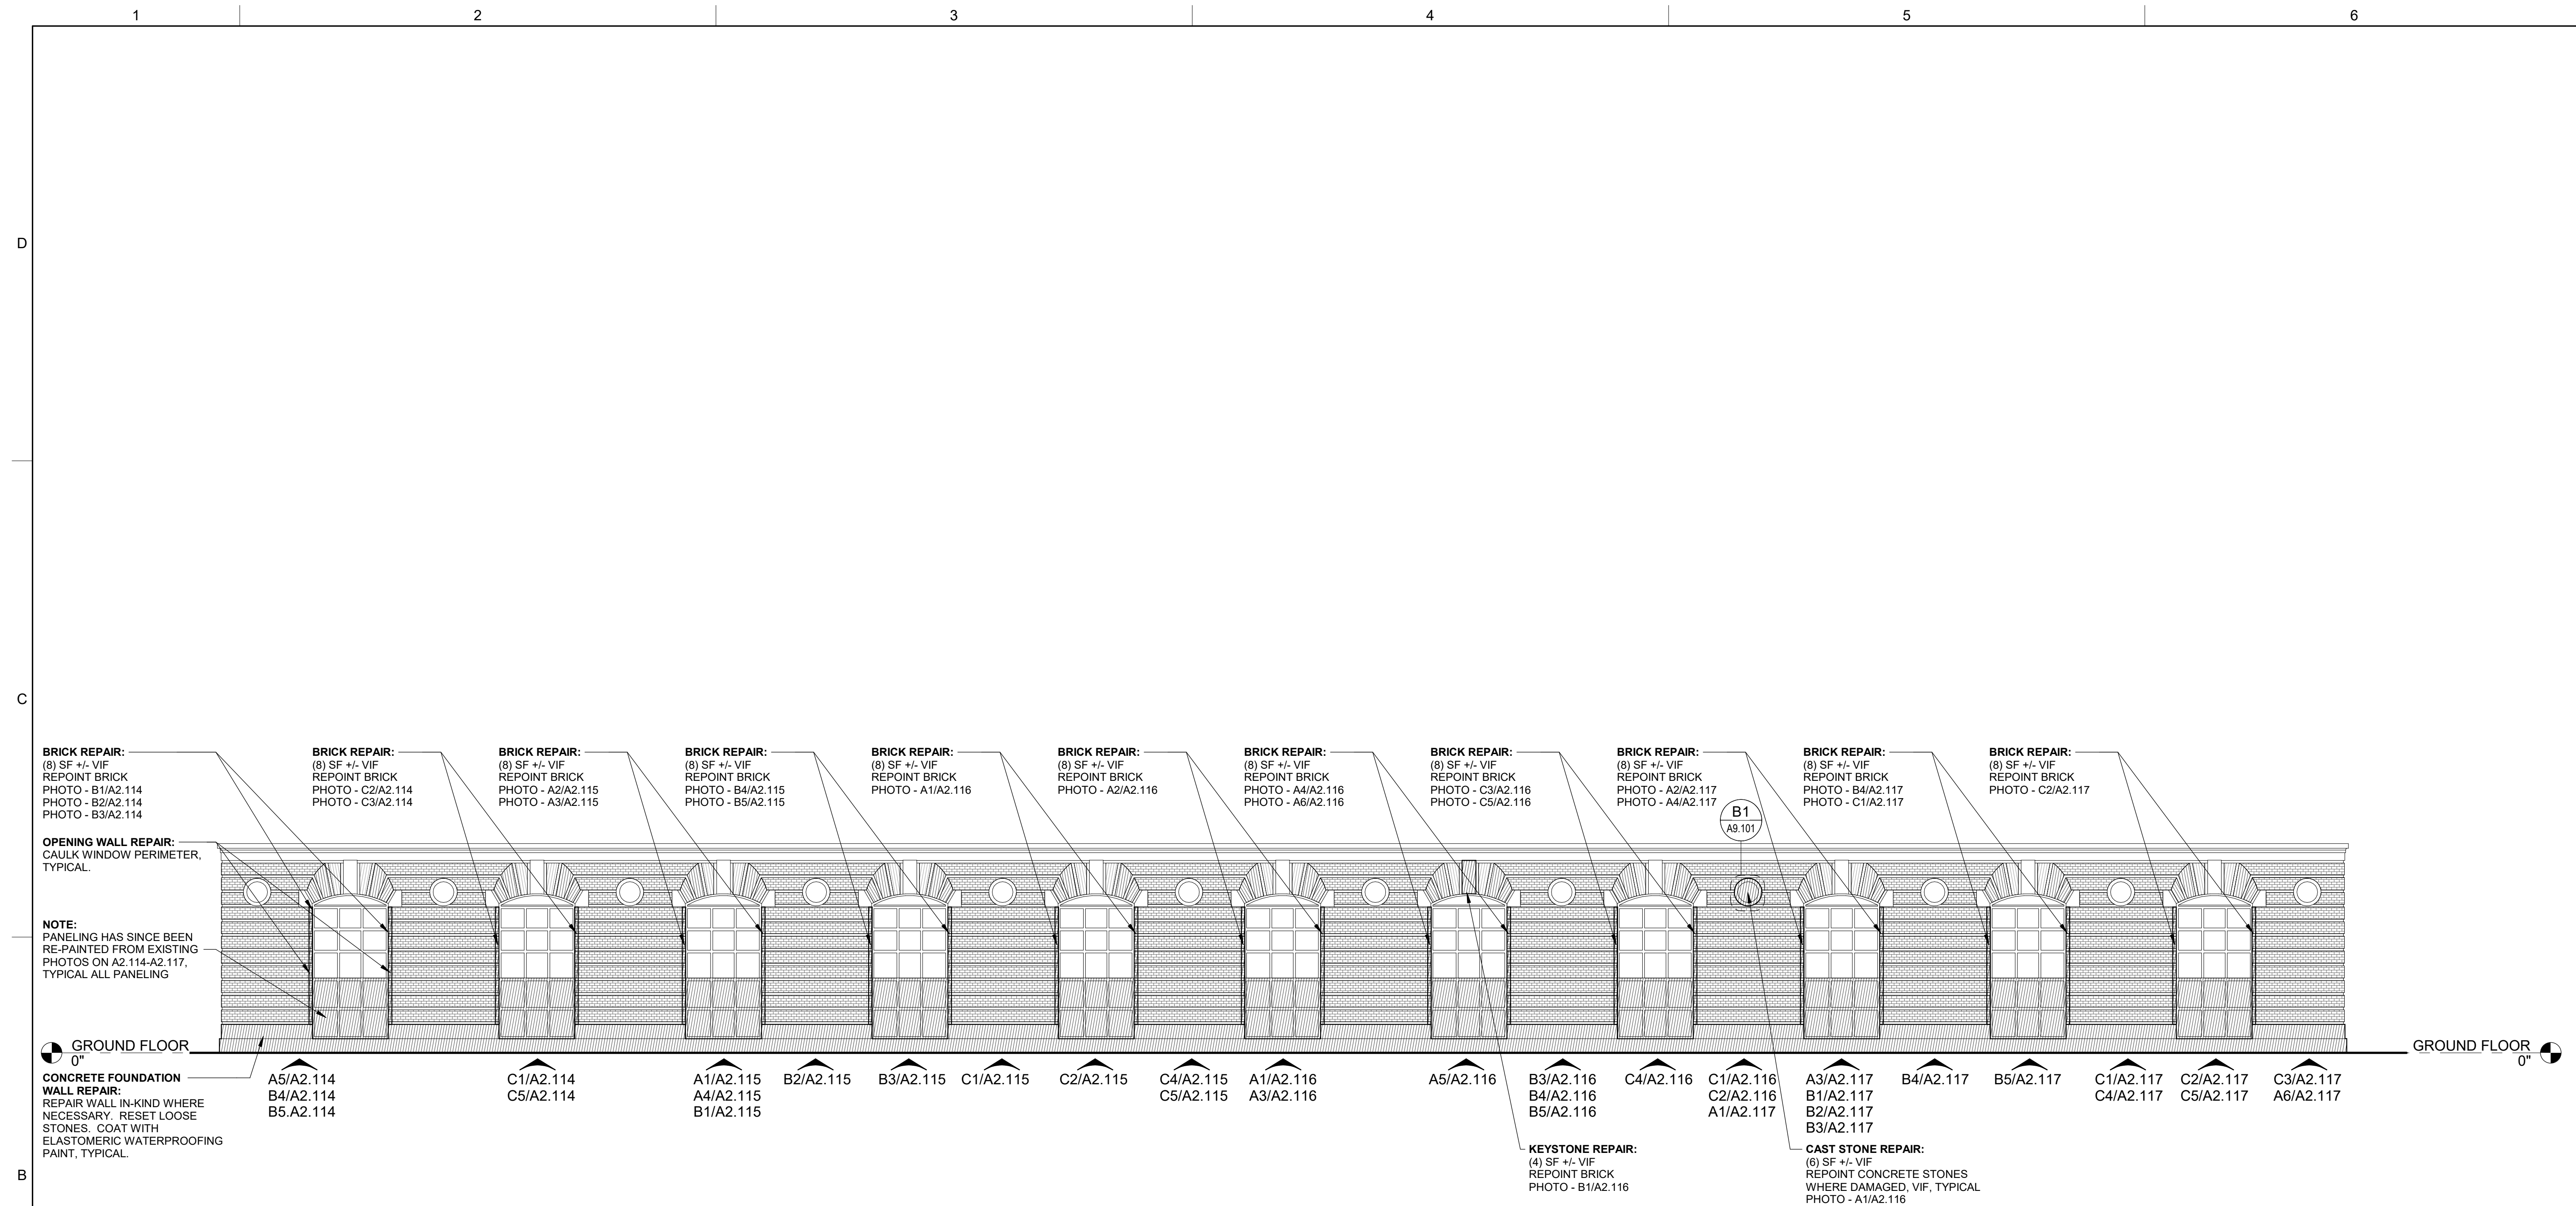

EAST ELEVATION

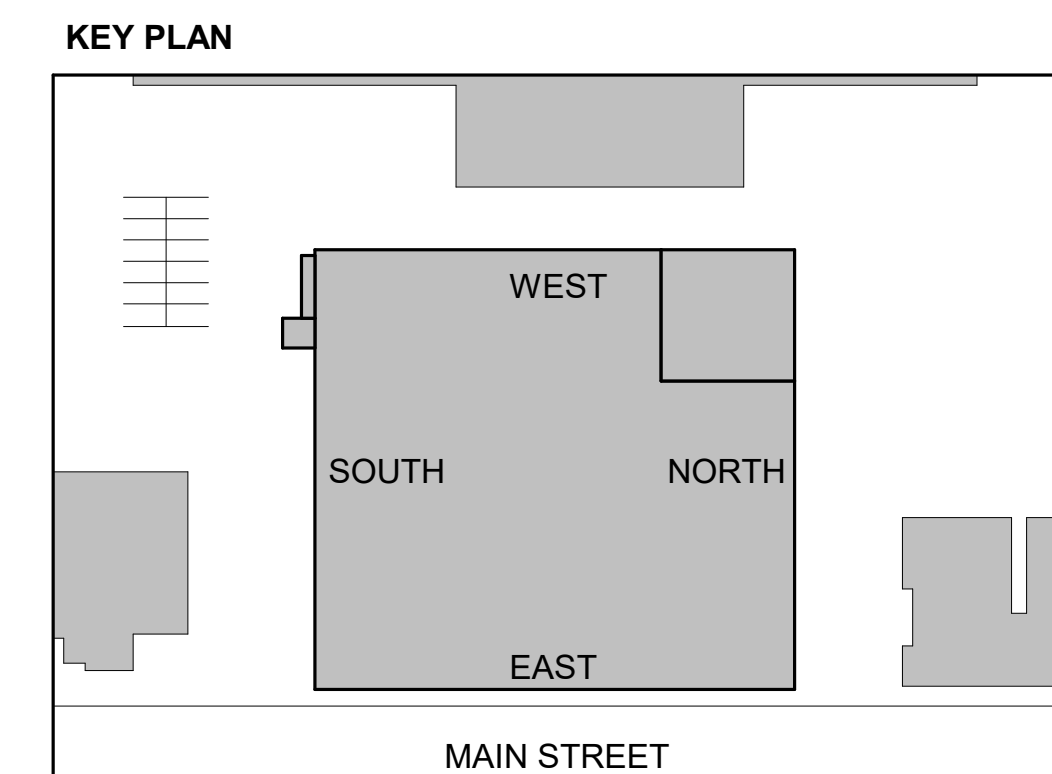

 ONE FINANCIAL CENTER - 3RD FLOOR BOSTON, MA 02111 T: 617.482.7298 www.stvinc.com	SEAL	 BUS MAINTENANCE FACILITY FACADE REPAIRS 2840 MAIN STREET SPRINGFIELD, MA 01107	EAST ELEVATION - BUS MAINTENANCE FACILITY	REVISION NO.	DATE	DESCRIPTION
				A	12.03.2025	ISSUED FOR BID
DRAWING NO.						
A2.113						
3023239						

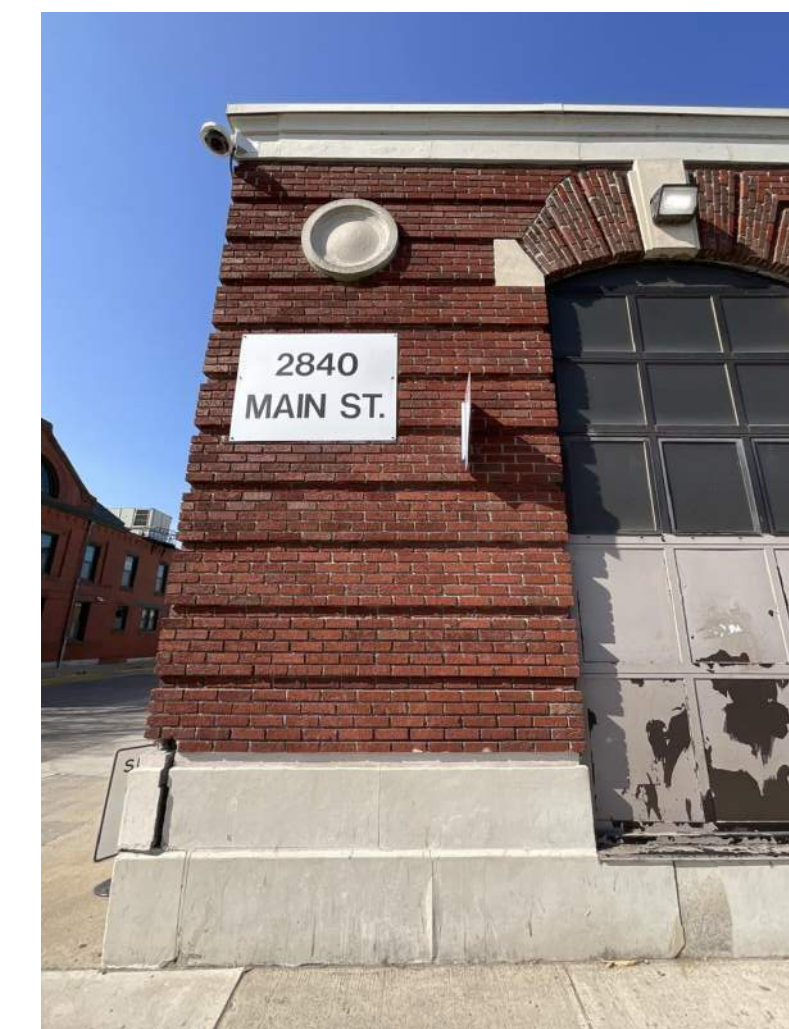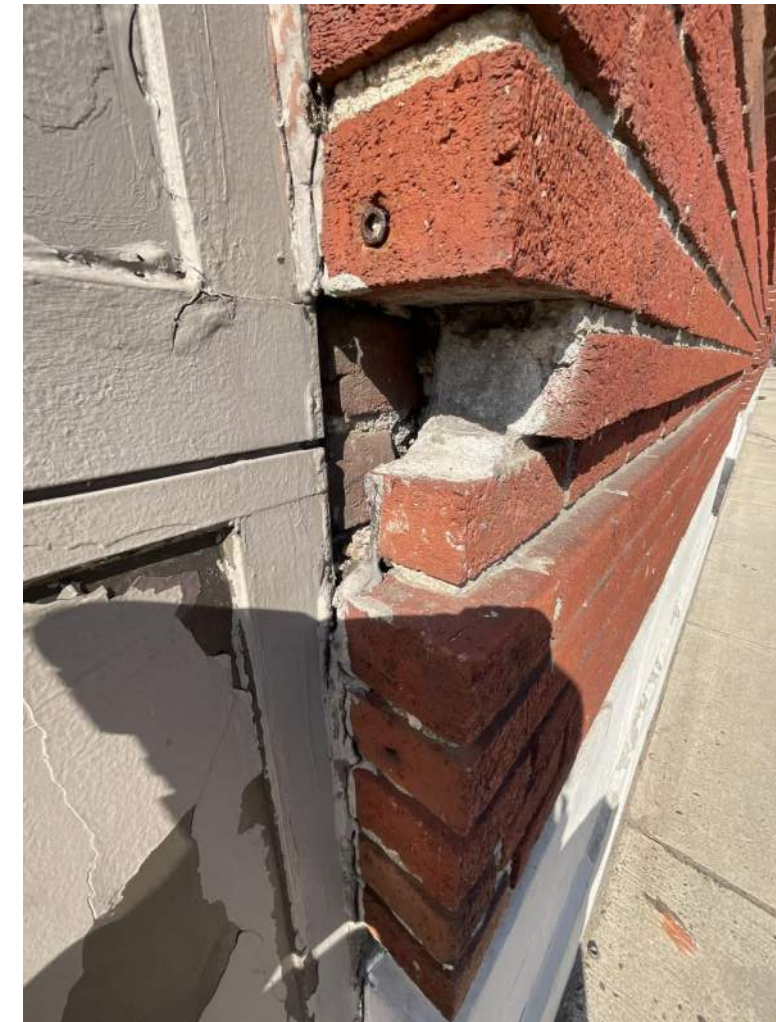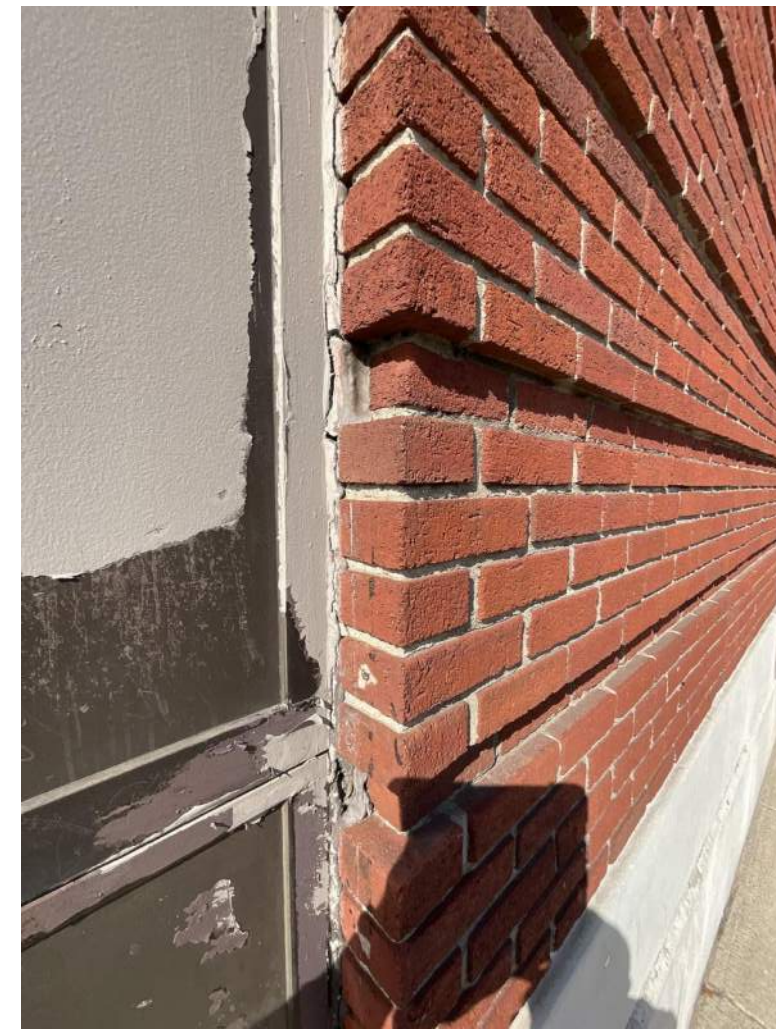

PVTA
BUS MAINTENANCE FACILITY
FACADE REPAIRS
2840 MAIN STREET
SPRINGFIELD, MA 01107

EAST ELEVATION - EXISTING CONDITIONS (BMF)



ONE FINANCIAL CENTER - 3RD FLOOR
BOSTON, MA 02111
T: 617.482.7298
www.stvinc.com

SEAL

DRAWING NO.
A2.114

3023239

REVISION NO.	DATE	DESCRIPTION
A	12 03 2025	ISSUED FOR BID









BUS MAINTENANCE FACILITY FACADE REPAIRS

**BUS MAINTENANCE
FACADE REPAIRS**
2840 MAIN STREET
SPRINGFIELD, MA 01107

VTAD

EAST ELEVATION - EXISTING CONDITIONS (BMF)



ONE FINANCIAL CENTER - 3RD FLOOR
BOSTON, MA 02111
T: 617.482.7298
www.stvinc.com

SEAL

DRAWING NO.

A2.115

3023239



C1 EXISTING CONDITION
SCALE: 1" = 1'-0"



C2 EXISTING CONDITION
SCALE: 1" = 1'-0"



C3 EXISTING CONDITION
SCALE: 1" = 1'-0"



C4 EXISTING CONDITION
SCALE: 1" = 1'-0"



C5 EXISTING CONDITION
SCALE: 1" = 1'-0"



B1 EXISTING CONDITION
SCALE: 1" = 1'-0"



B2 EXISTING CONDITION
SCALE: 1" = 1'-0"



B3 EXISTING CONDITION
SCALE: 1" = 1'-0"



B4 EXISTING CONDITION
SCALE: 1" = 1'-0"



B5 EXISTING CONDITION
SCALE: 1" = 1'-0"



A1 EXISTING CONDITION
SCALE: 1" = 1'-0"




A2 EXISTING CONDITION
SCALE: 1" = 1'-0"



A3 EXISTING CONDITION
SCALE: 1" = 1'-0"



A4 EXISTING CONDITION
SCALE: 1" = 1'-0"

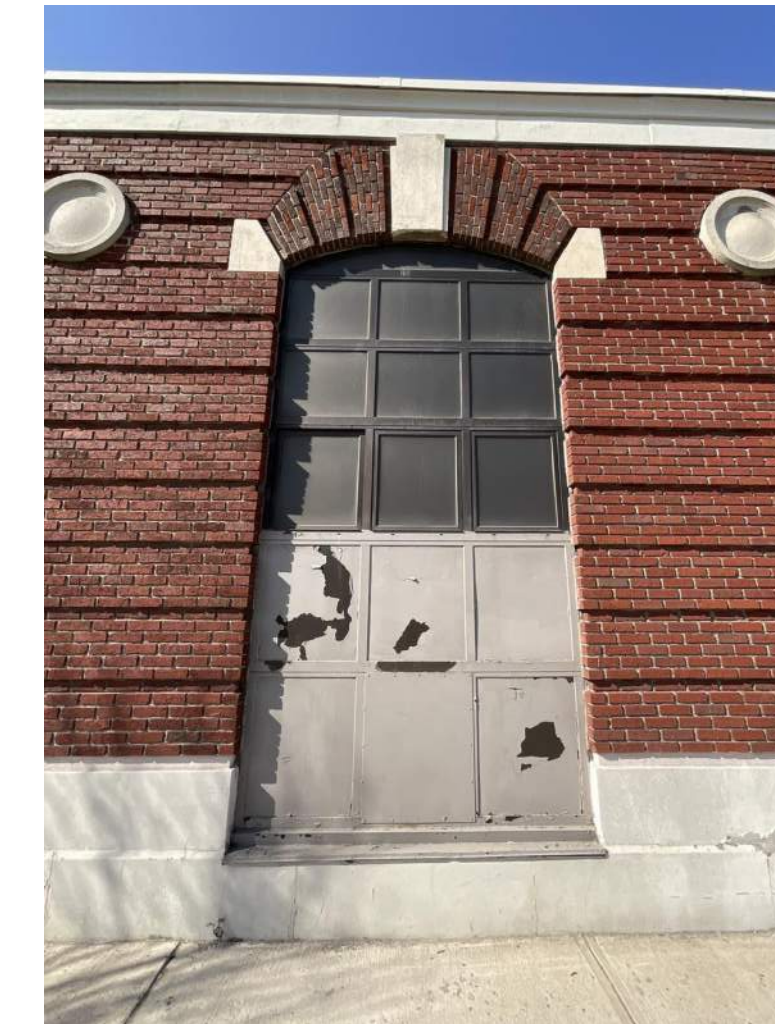

A5 EXISTING CONDITION
SCALE: 1" = 1'-0"



A6 EXISTING CONDITION
SCALE: 1" = 1'-0"

[illegible]

PVTA
BUS MAINTENANCE FACILITY
FACADE REPAIRS
2840 MAIN STREET
SPRINGFIELD, MA 01107

EAST ELEVATION - EXISTING CONDITIONS (BMF)





st/

ONE FINANCIAL CENTER - 3RD FLOOR
BOSTON, MA 02111
T. 617.482.7298
www.stvinc.com

SEAL

DRAWING NO.
A2.116

3023239

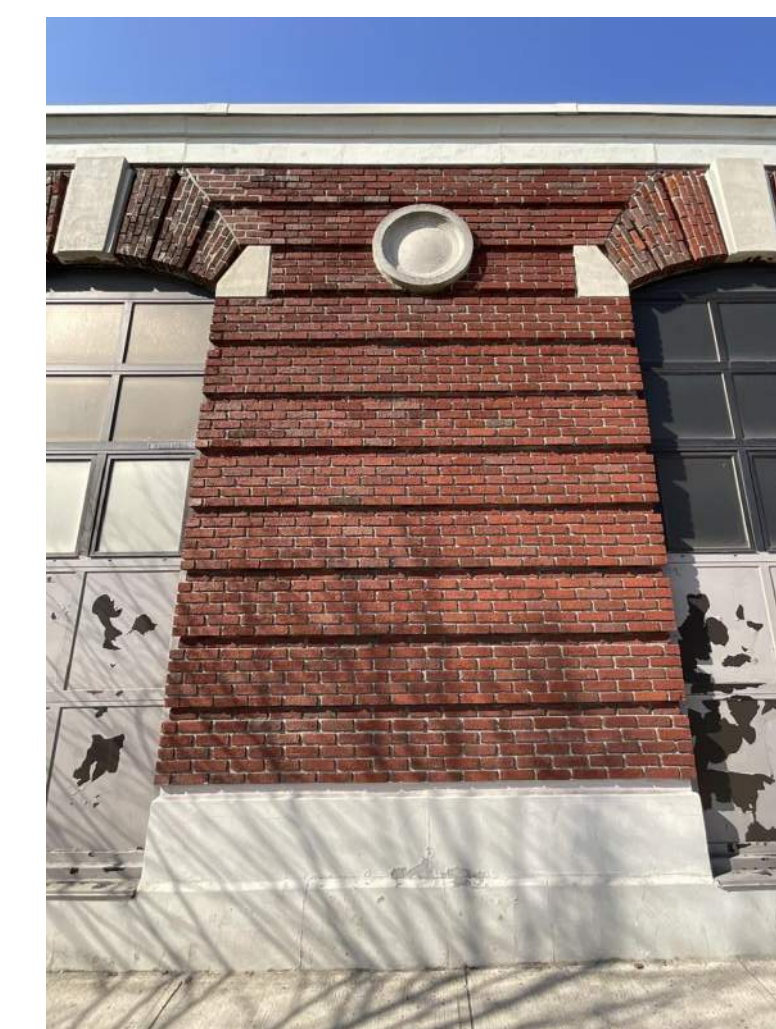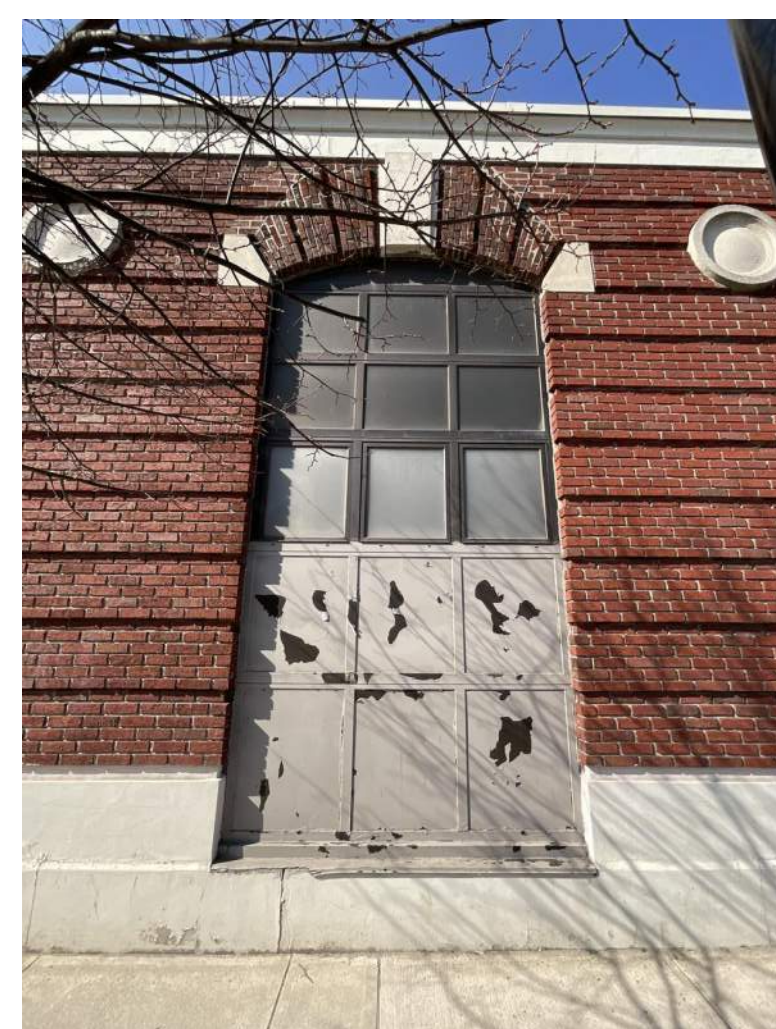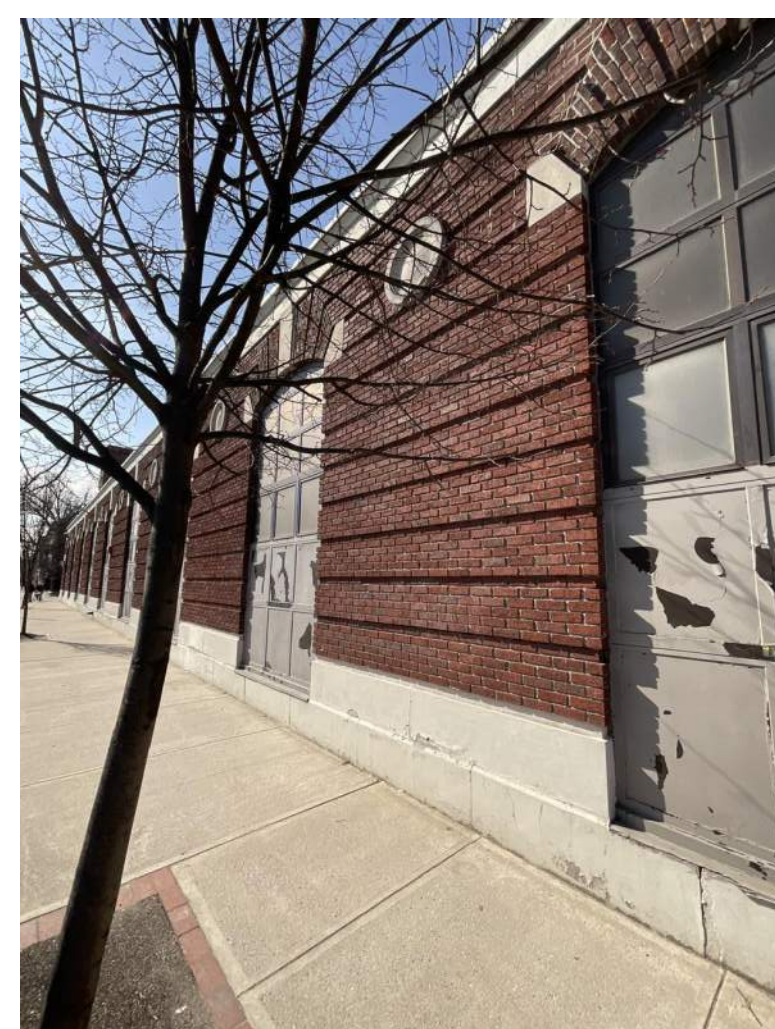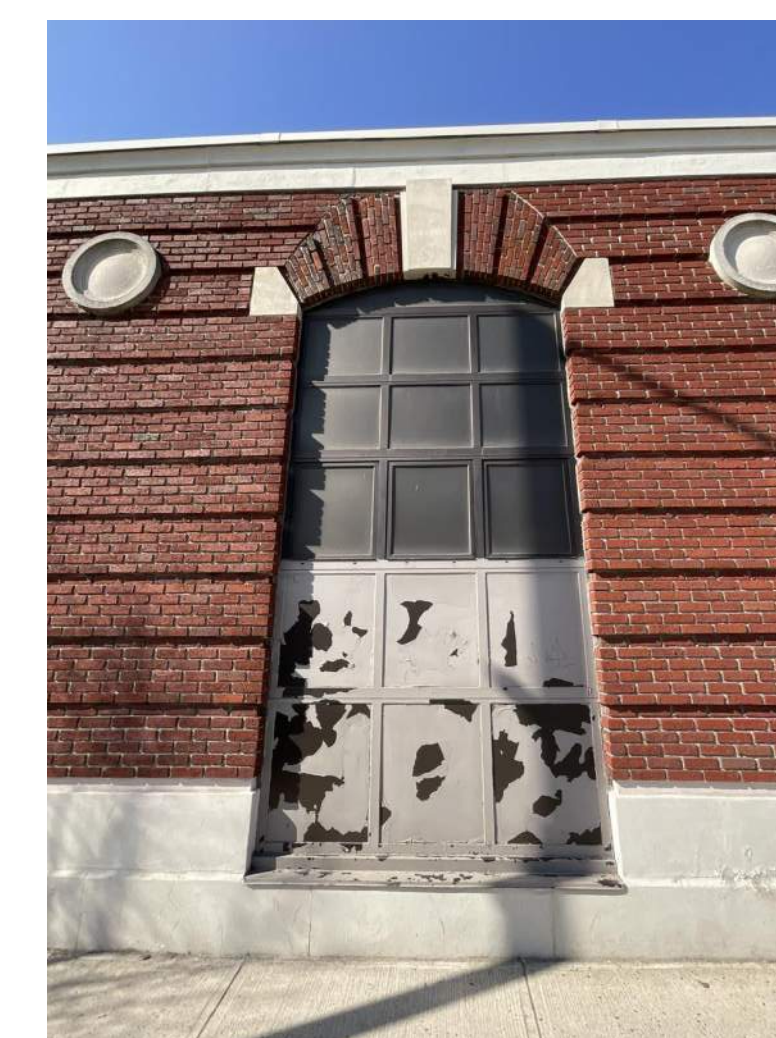

BUS MAINTENANCE FACILITY FACADE REPAIRS

EAST ELEVATION - EXISTING CONDITIONS
(BMF)

ONE FINANCIAL CENTER - 3RD FLOOR
BOSTON, MA 02111
T: 617.482.7298
www.stvinc.com

DRAWING NO.

A2.117

3023239

REVISION NO.	DATE	DESCRIPTION
A	12 03 2025	ISSUED FOR BID

A




B3 EXISTING CONDITION
SCALE: 1" = 1'-0"



B4 EXISTING CONDITION
SCALE: 1" = 1'-0"



B5 EXISTING CONDITION
SCALE: 1" = 1'-0"

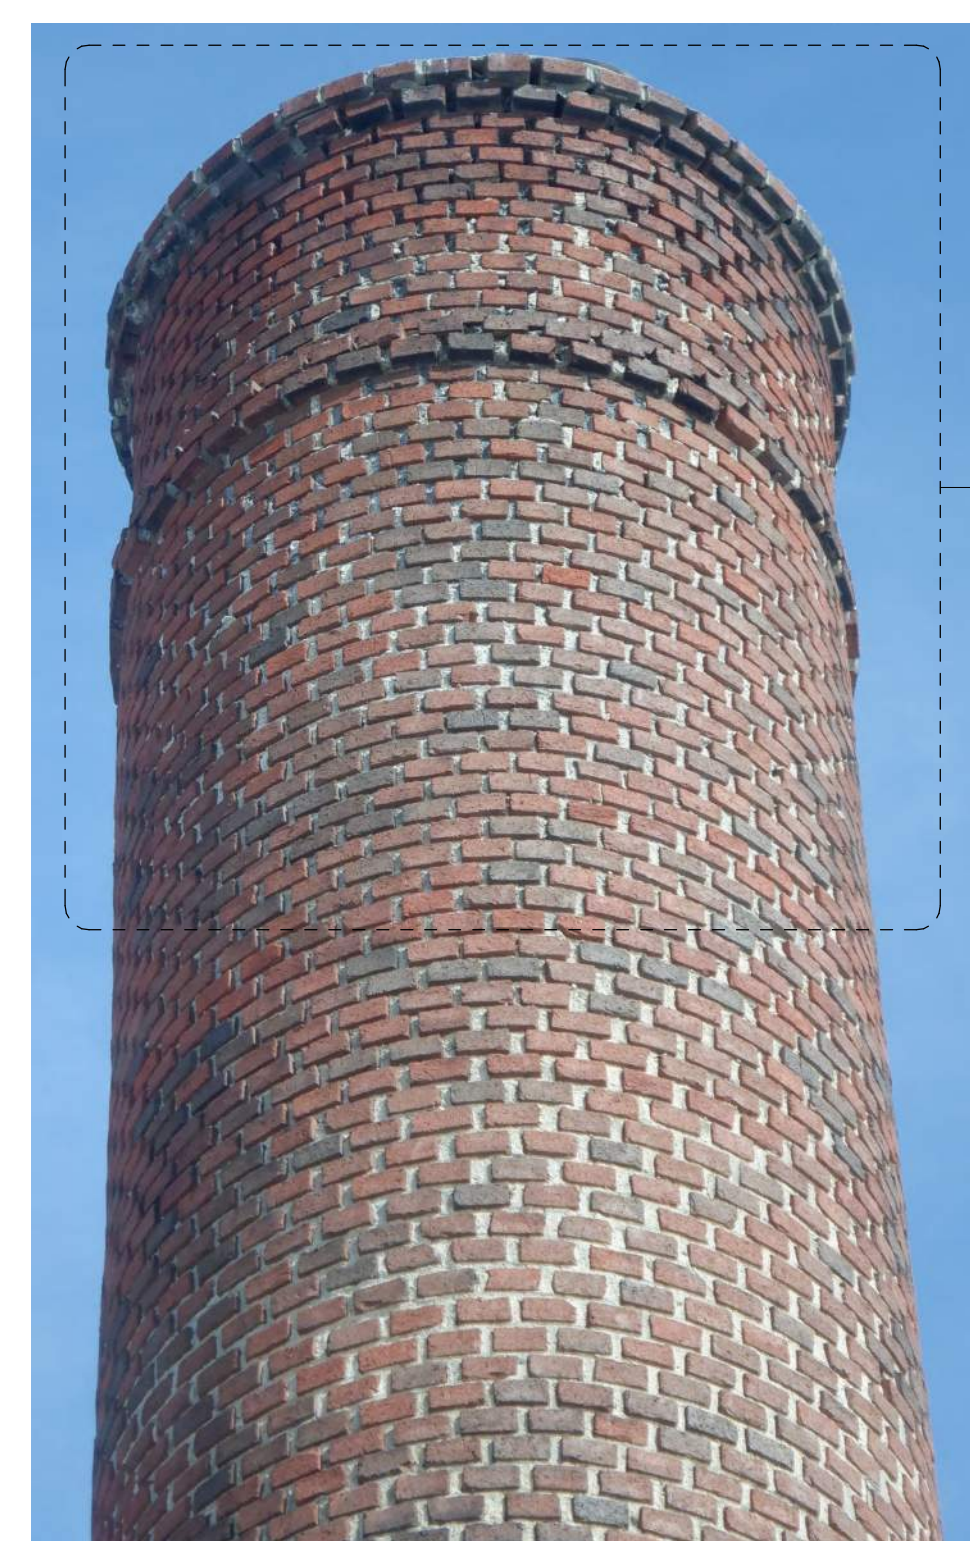

A3 EXISTING CONDITION
SCALE: 1" = 1'-0"




A4 EXISTING CONDITION
SCALE: 1" = 1'-0"




A5 EXISTING CONDITION
SCALE: 1" = 1'-0"

Autodesk Docs://PVT A-2840 Main St Facade Repairs/3023239 A R24.mt

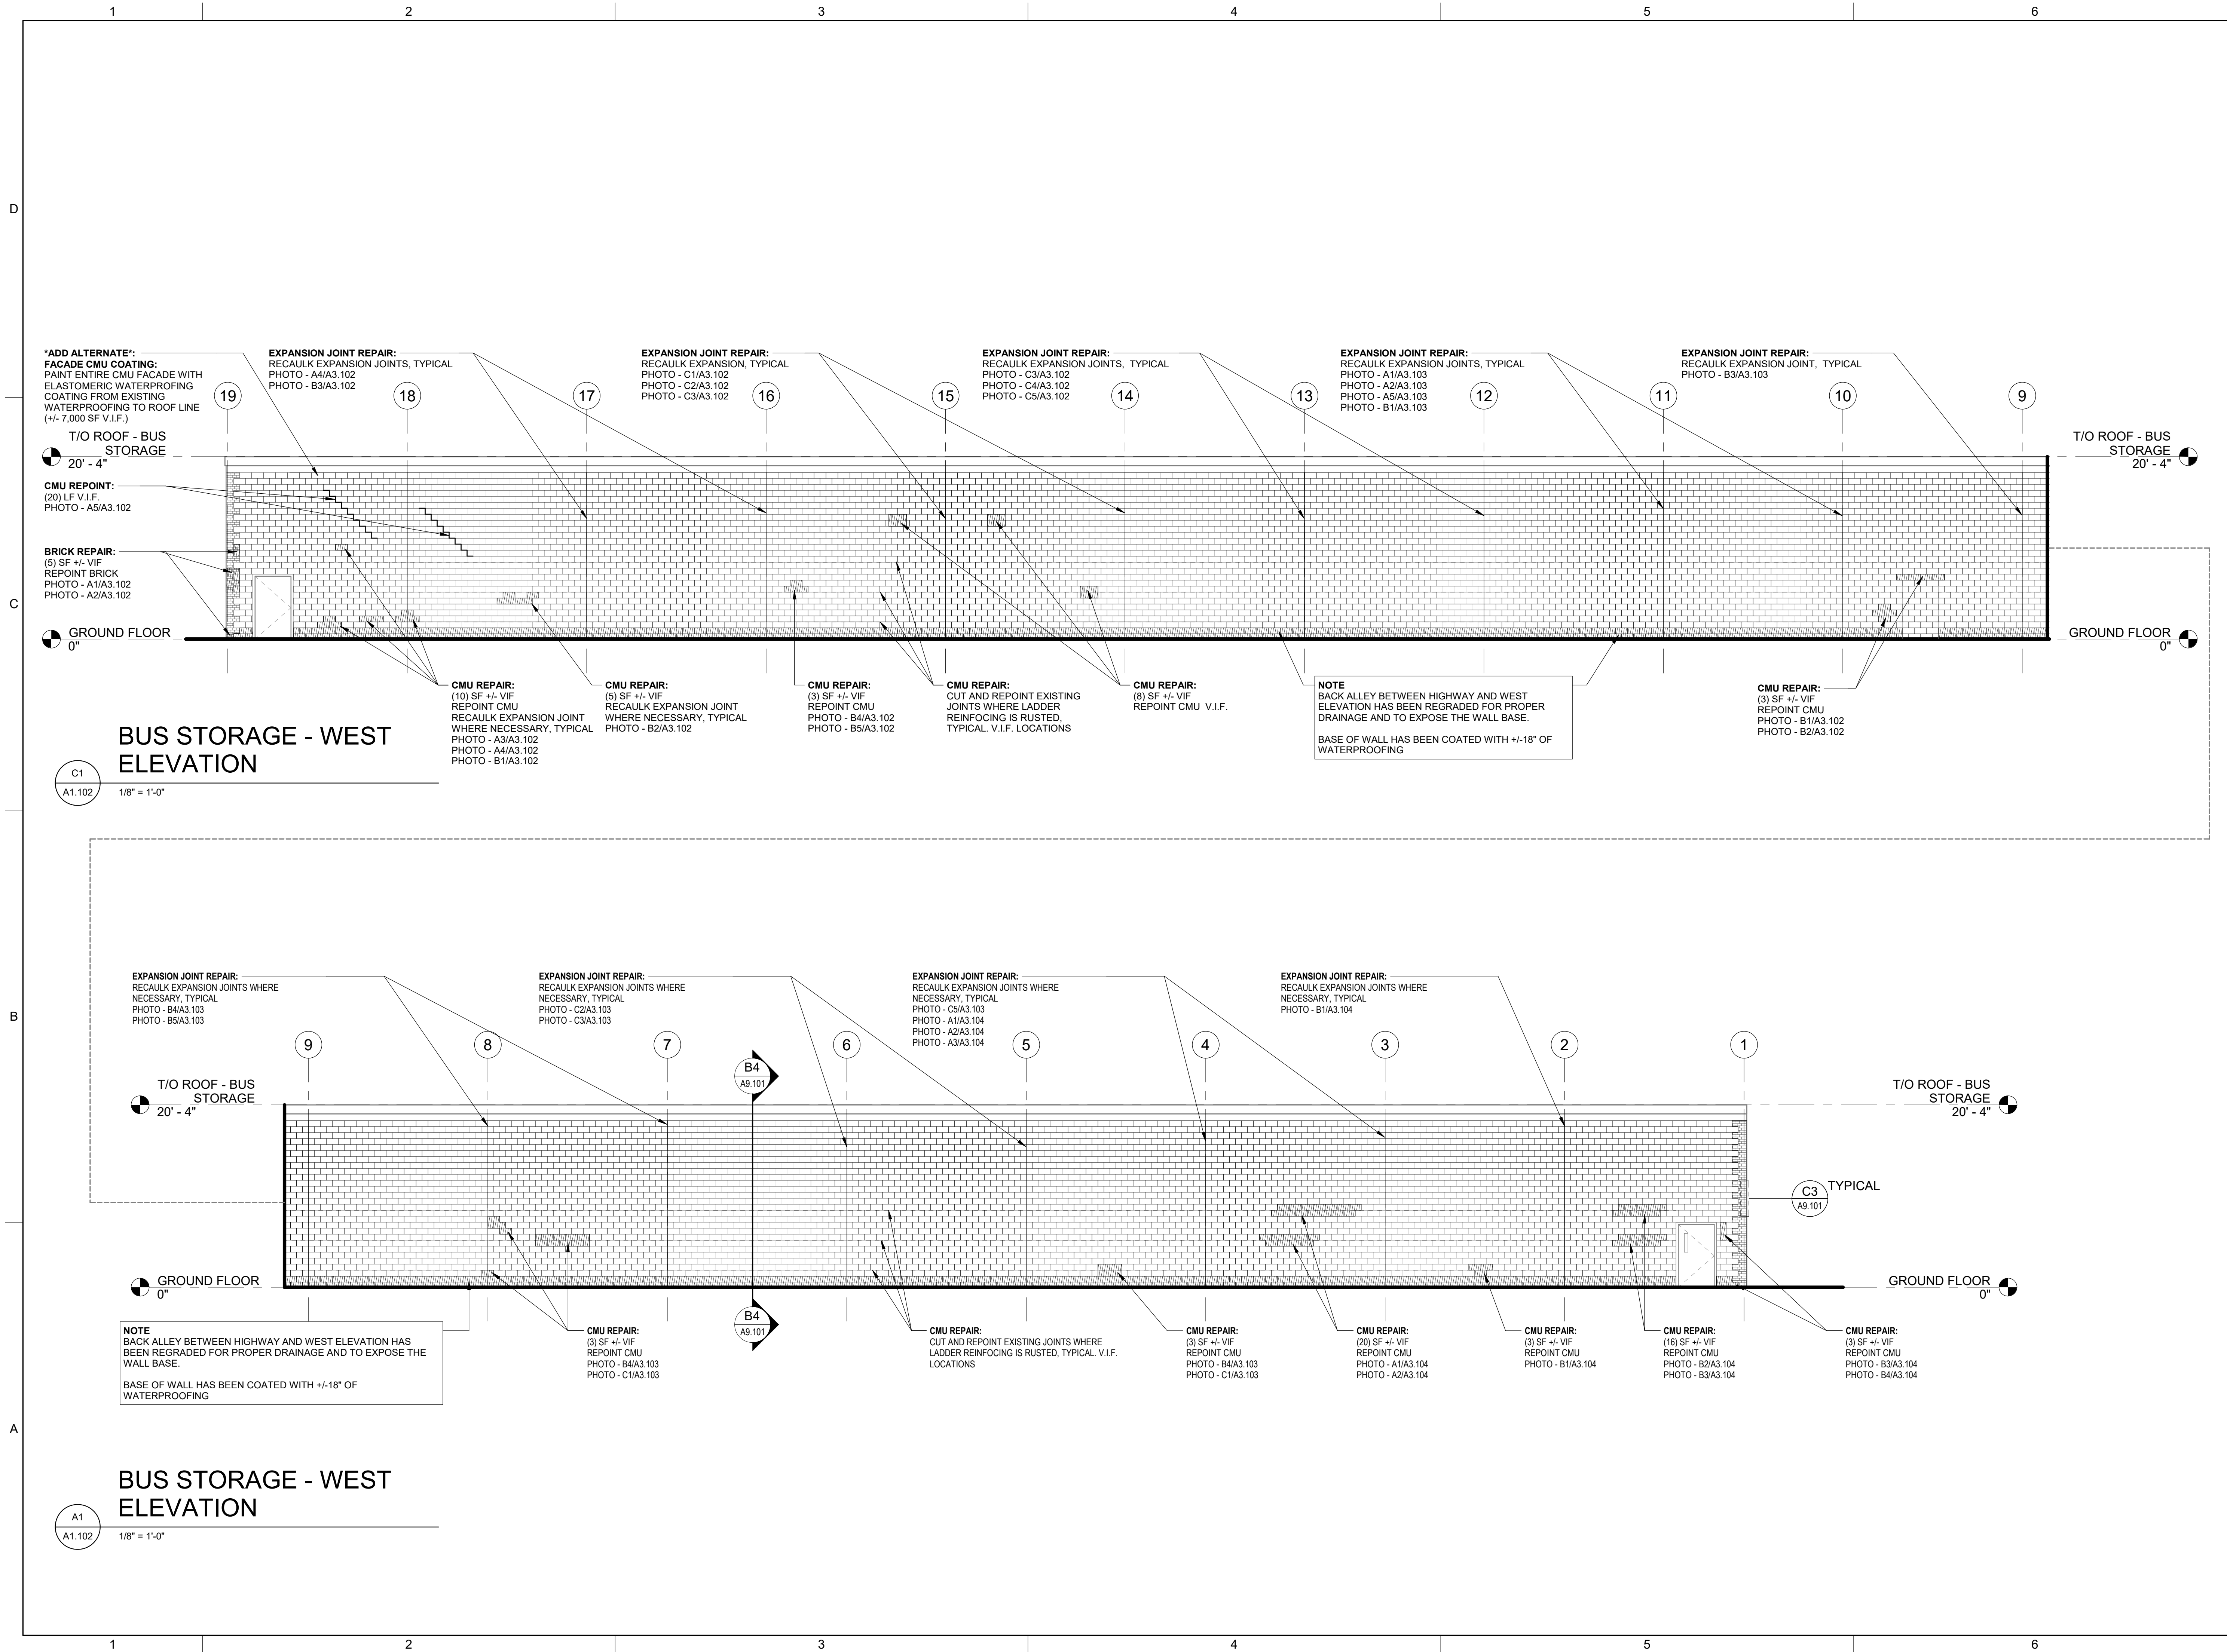

BUS MAINTENANCE FACILITY FACADE REPAIRS 2840 MAIN STREET SPRINGFIELD, MA 01107		WEST ELEVATION - BUS WASH / FUELING BUILDING	
PVT		st	
ONE FINANCIAL CENTER - 3RD FLOOR BOSTON, MA 02111 T: 617.482.7298 www.stvinc.com		SEAL	
DRAWING NO.		A3.101	
3023239		Autodesk Docs //PVT-2840 Main St Façade Repairs/3023239_A_R24.rvt	

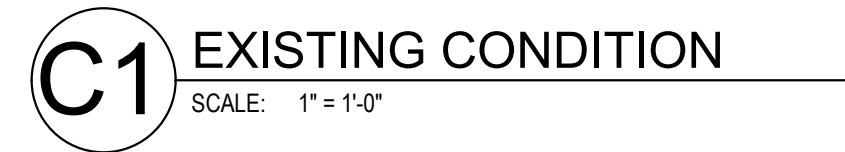[illegible]

BUS MAINTENANCE FACILITY

BUS MAINTENANCE
FACADE REPAIRS

2840 MAIN STREET
SPRINGFIELD, MA 01107

WEST ELEVATION - EXISTING CONDITIONS (BW&FB)






ONE FINANCIAL CENTER - 3RD FLOOR
BOSTON, MA 02111
T: 617.482.7298
www.stvinc.com

SEAL

DRAWING NO.

A3.102

3023239

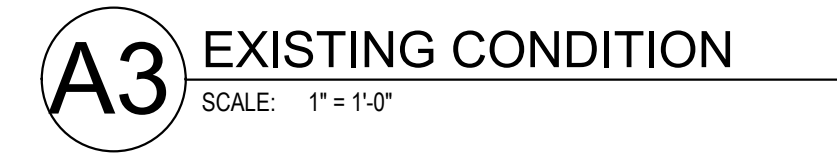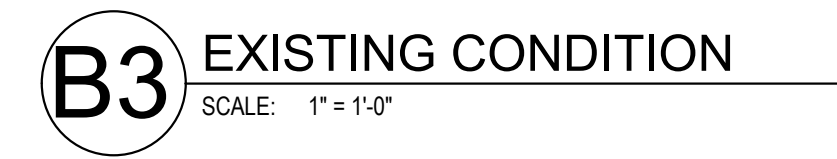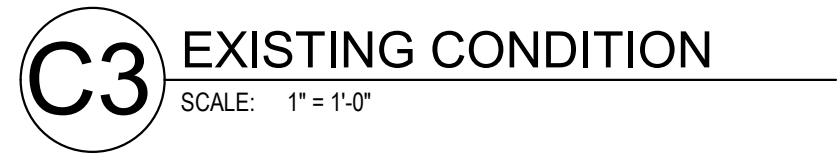

A




B4 EXISTING CONDITION
SCALE: 1" = 1'-0"



A5 EXISTING CONDITION
SCALE: 1" = 1'-0"


DRAWING NO.
A3.104
3023239

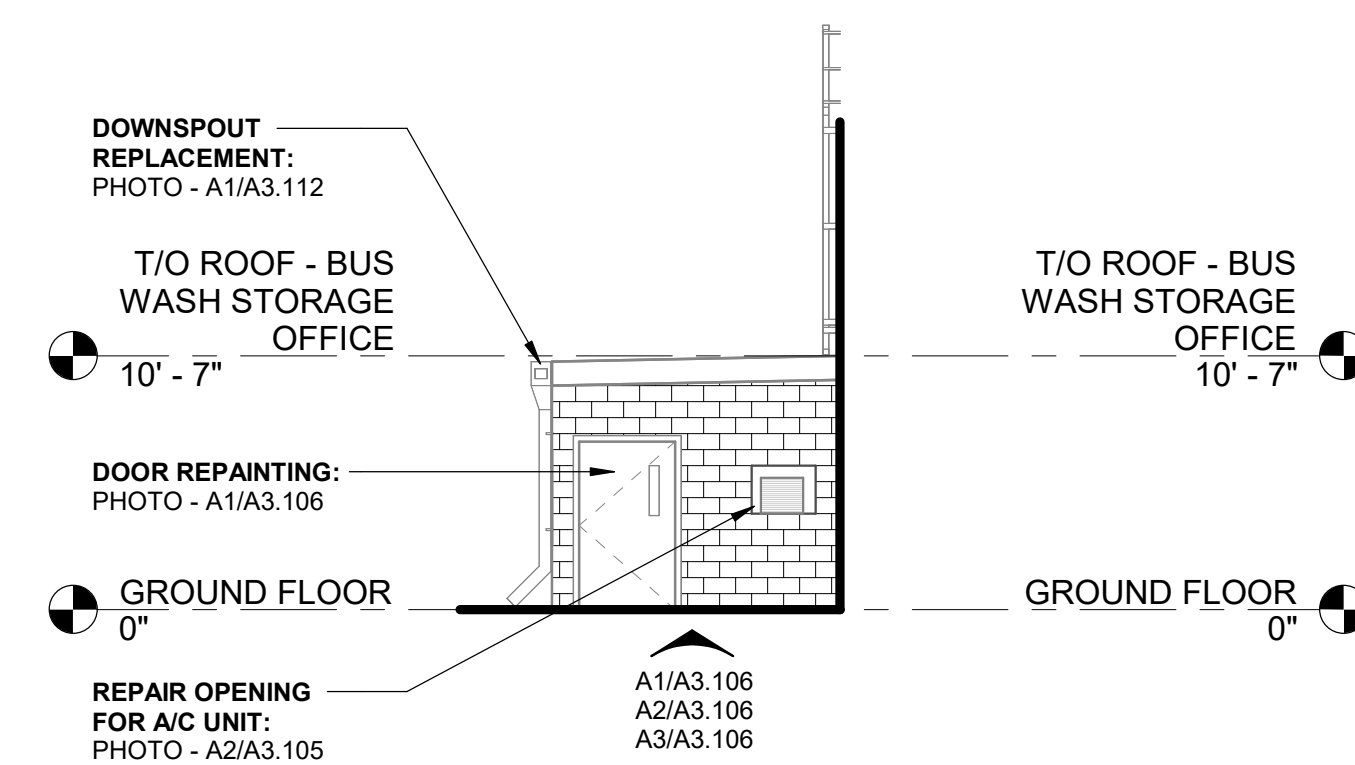


1
A1.102

OFFICE - NORTH ELEVATION

1/8" = 1'-0"

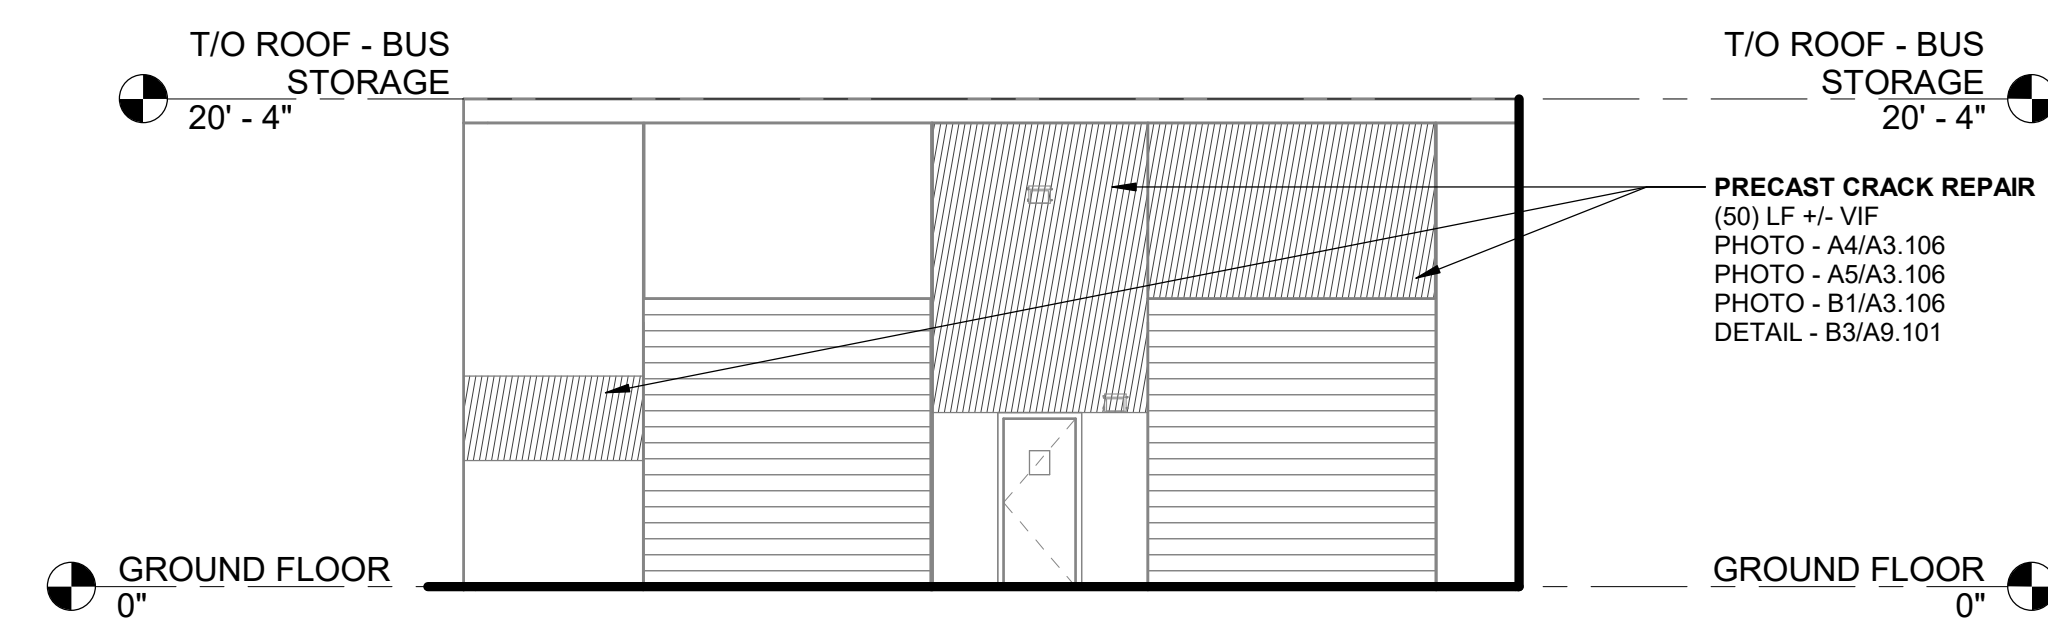

**BUS WASH - NORTH
ELEVATION**

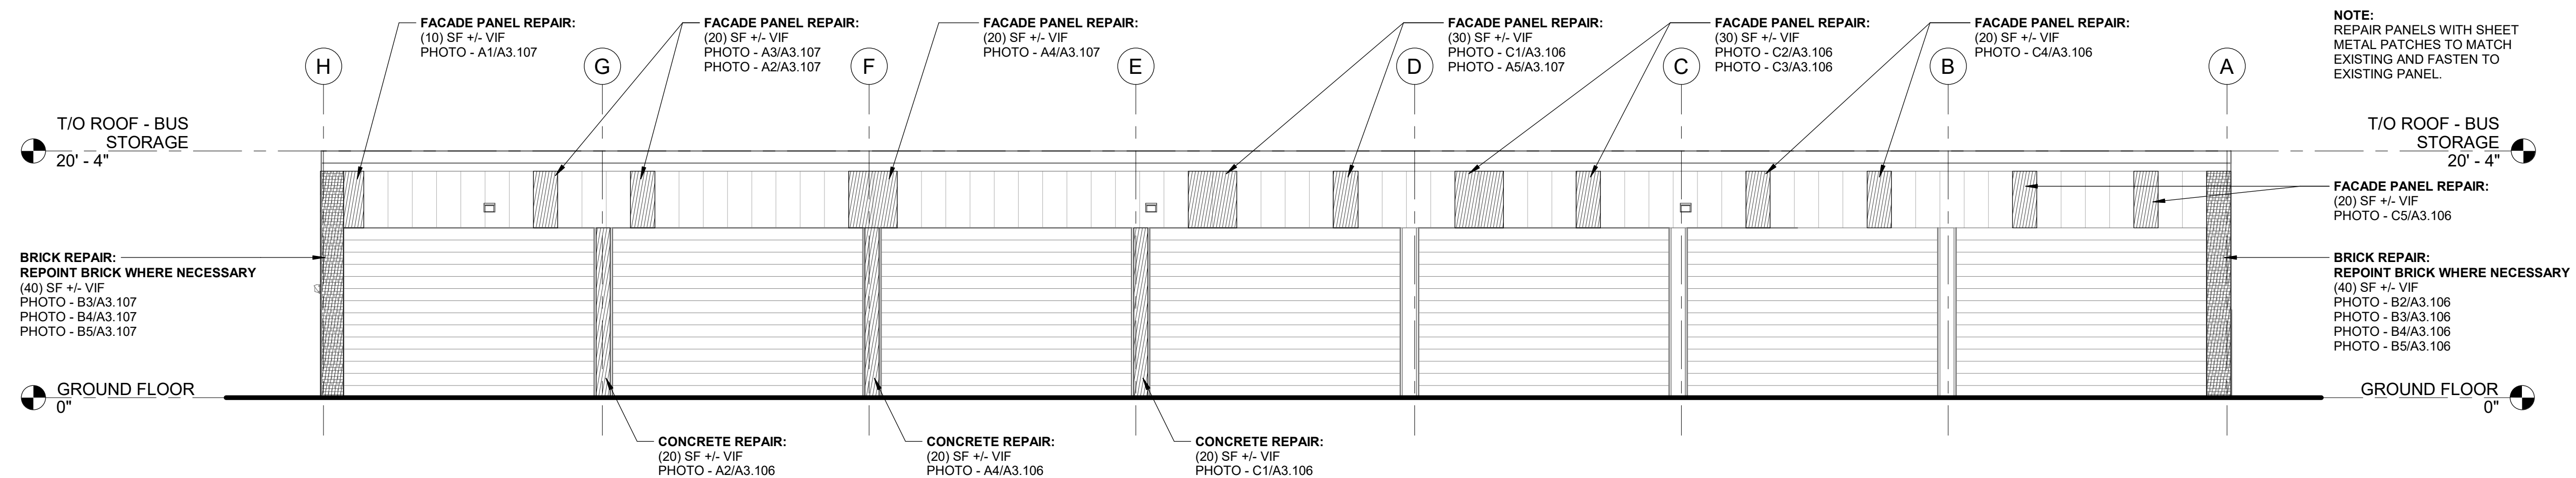

BUS STORAGE - NORTH
ELEVATION

[illegible]

BUS MAINTENANCE FACILITY FACADE REPAIRS



2840 MAIN STREET
SPRINGFIELD, MA 01107

NORTH ELEVATION - BUS WASH / FUELING BUILDING



ONE FINANCIAL CENTER - 3RD FLOOR
BOSTON, MA 02111
T: 617.482.7298
www.stvinc.com

Autodesk Docs://PVTA-2840 Main St Façade Repairs/3023239_A_R24.mt




SEAL

DRAWING NO.


A3.105

3023239

12/3/2025 3:01:41 PM

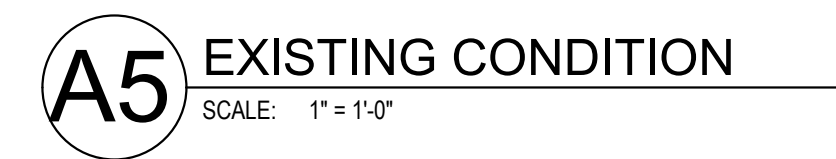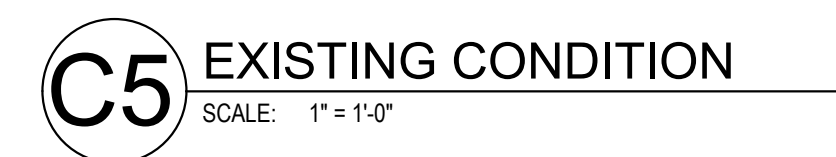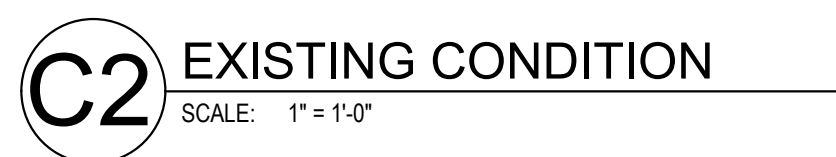

 ONE FINANCIAL CENTER - 3RD FLOOR BOSTON, MA 02111 T: 617.482.7298 www.stvinc.com	SEAL	DRAWING NO. A3.106	3023239	BUS MAINTENANCE FACILITY FACADE REPAIRS 2840 MAIN STREET SPRINGFIELD, MA 01107	NORTH ELEVATION - EXISTING CONDITIONS (BW&FB)	REVISION NO. A	DATE 12.03.2025	DESCRIPTION ISSUED FOR BID

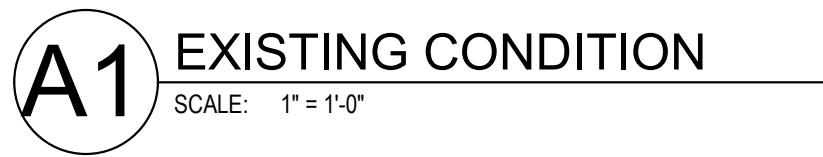

**BUS MAINTENANCE FACILITY
FACADE REPAIRS**

2840 MAIN STREET
SPRINGFIELD, MA 01107



**NORTH ELEVATION - EXISTING CONDITIONS
(BW&FB)**

SEAL


DRAWING NO.
A3.107
3023239



DRAWING NO.
A3.108
3023239

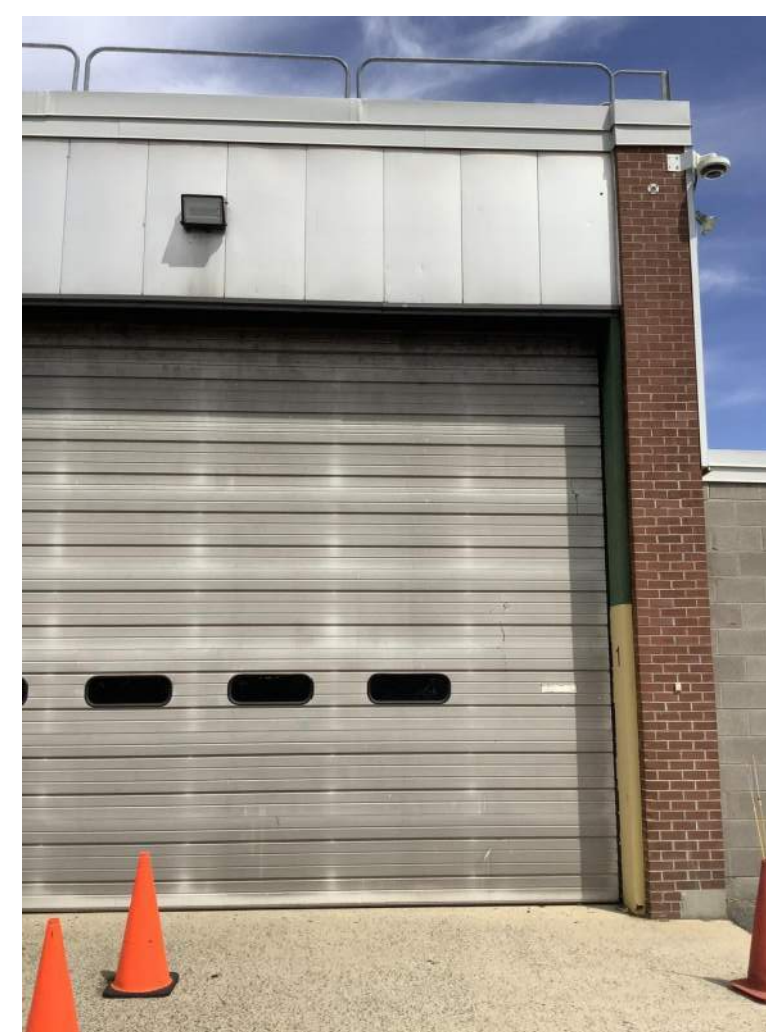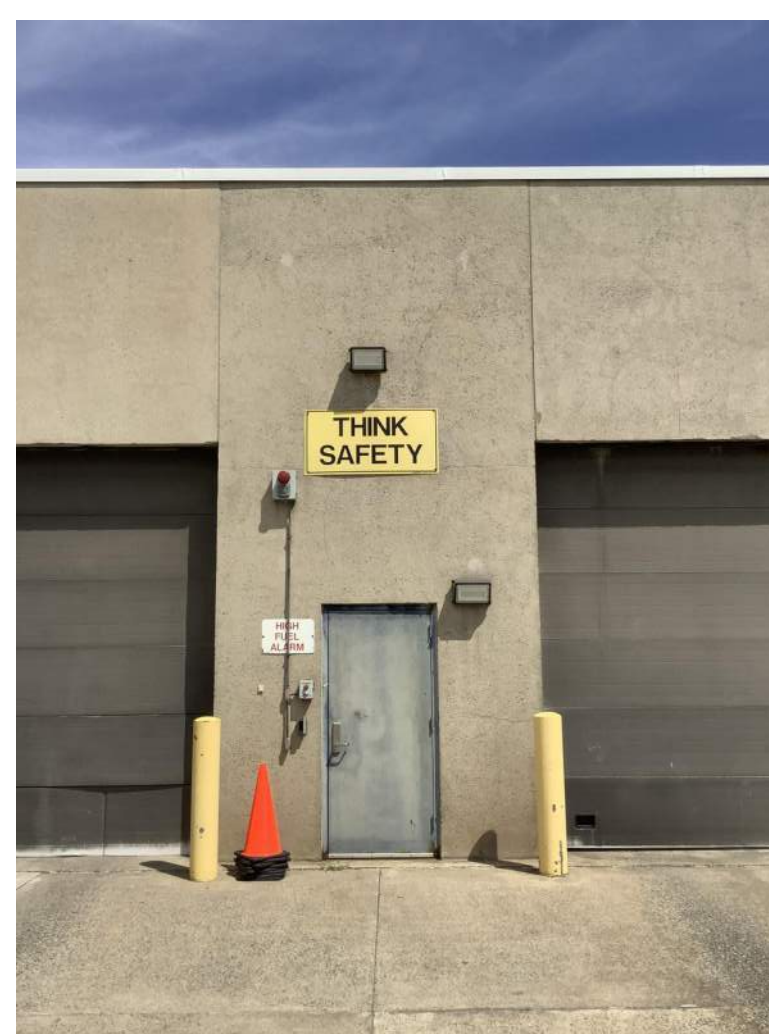

 ONE FINANCIAL CENTER - 3RD FLOOR BOSTON, MA 02111 T: 617.482.7298	 BUS MAINTENANCE FACILITY FACADE REPAIRS 2840 MAIN STREET SPRINGFIELD, MA 01107	SOUTH ELEVATION - EXISTING CONDITIONS (BW&FB)	REVISION NO. A	DATE 12.03.2025	DESCRIPTION ISSUED FOR BID
SEAL			DRAWING NO. A3.109		
3023239					

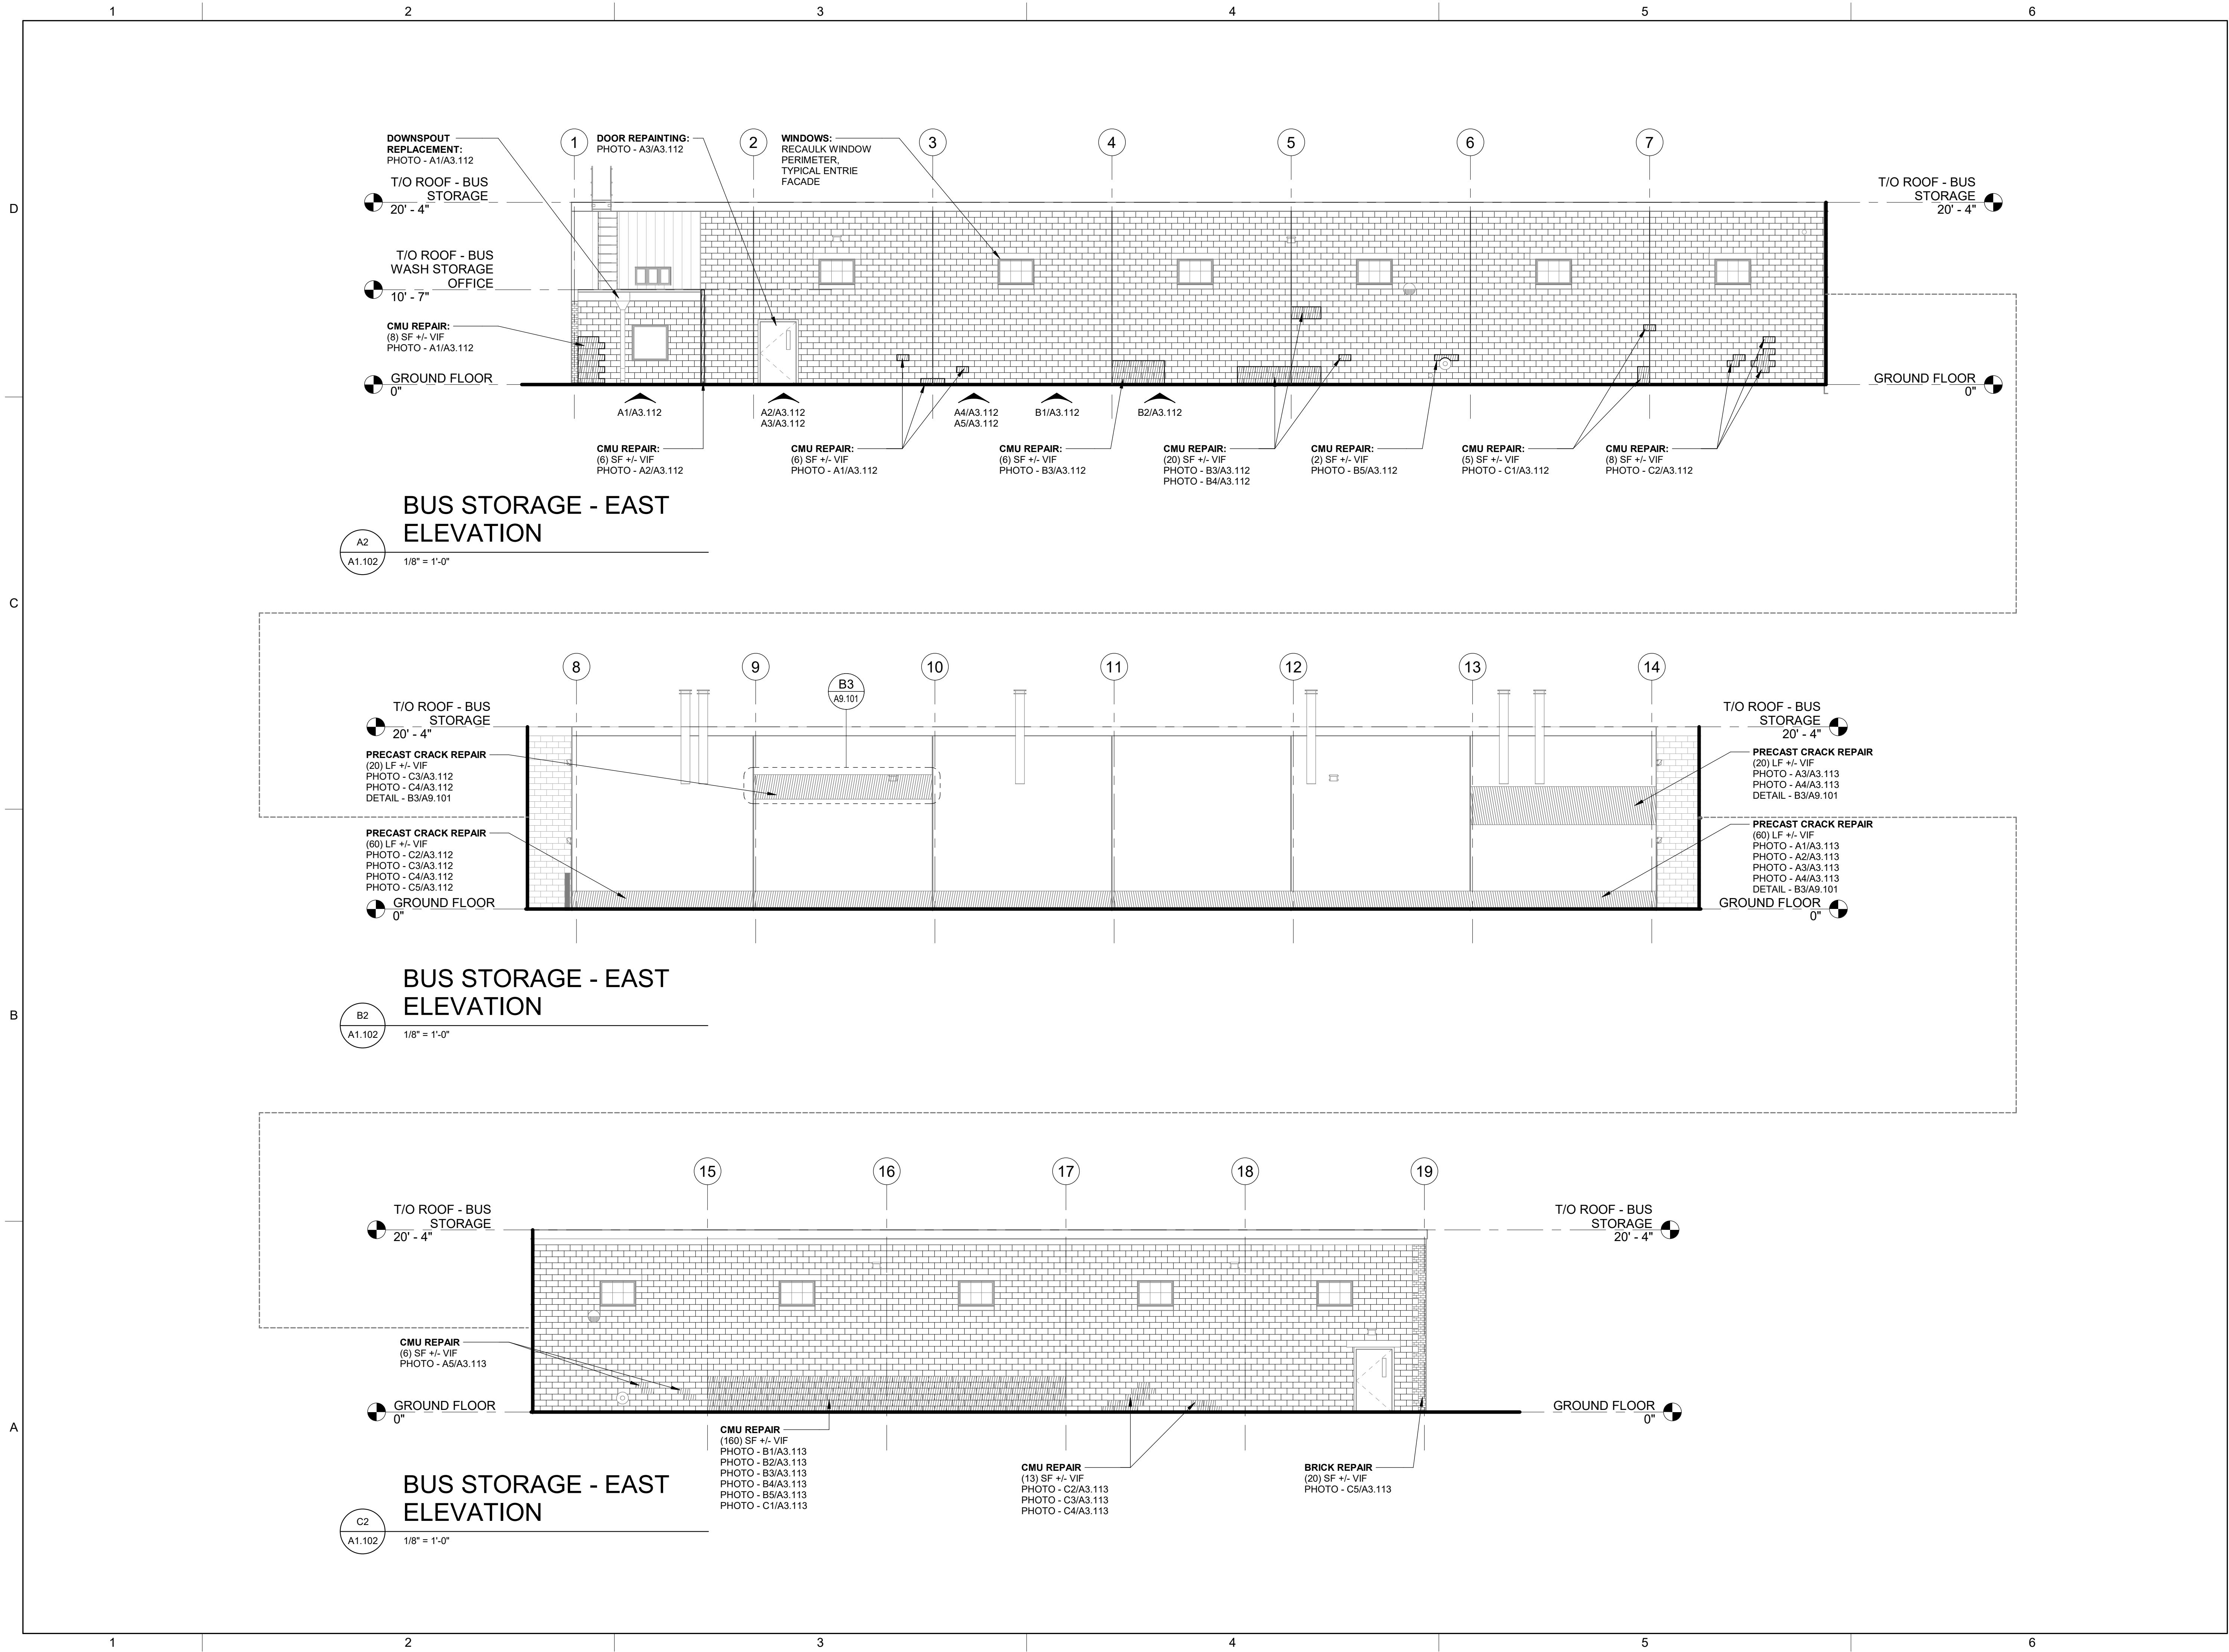

REVISION NO.	DATE	DESCRIPTION
A	12/03/2025	ISSUED FOR BID

BUS MAINTENANCE FACILITY
FACADE REPAIRS

PVTA

2840 MAIN STREET
SPRINGFIELD, MA 01107


st

ONE FINANCIAL CENTER - 3RD FLOOR
BOSTON, MA 02111
T: 617.482.7298
www.stvinc.com

SEAL

DRAWING NO.
A3.111

3023239

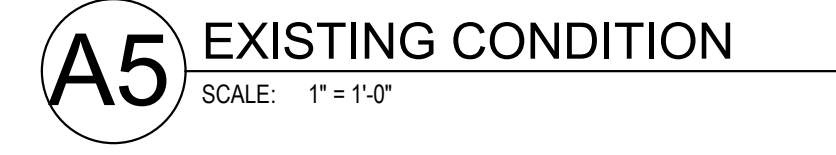










 ONE FINANCIAL CENTER - 3RD FLOOR BOSTON, MA 02111 T: 617.482.7298 www.stvinc.com	SEAL	DRAWING NO. A3.112	3023239	 BUS MAINTENANCE FACILITY FACADE REPAIRS 2840 MAIN STREET SPRINGFIELD, MA 01107	EAST ELEVATION - EXISTING CONDITIONS (BW&FB)	REVISION NO. A	DATE 12.03.2025	DESCRIPTION ISSUED FOR BID




C



A

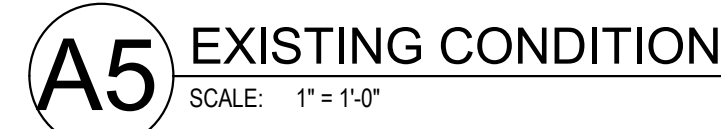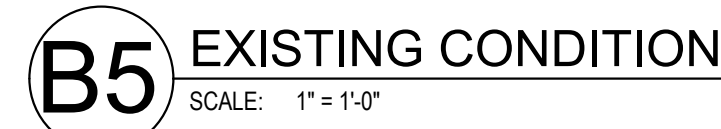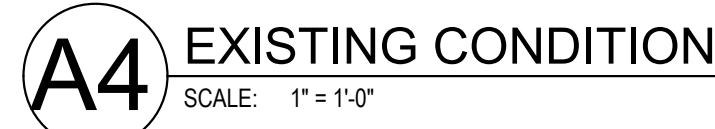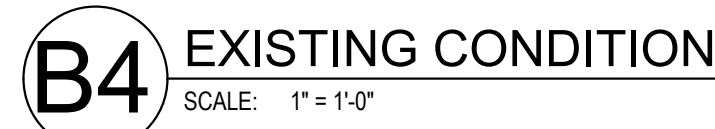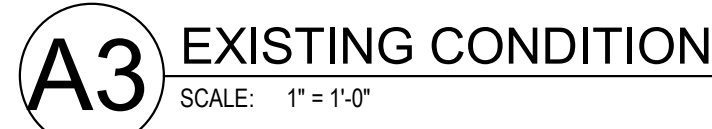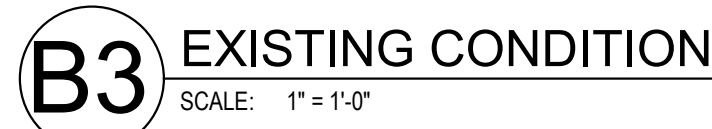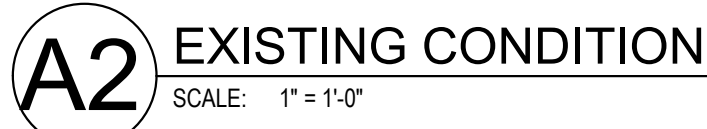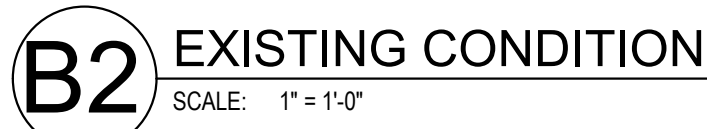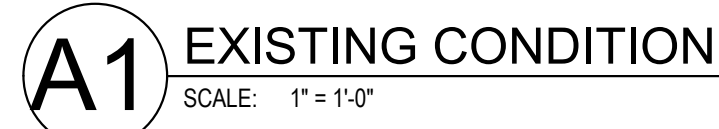

	DRAWING NO.	SEAL	 ONE FINANCIAL CENTER - 3RD FLOOR BOSTON, MA 02111 T: 617.482.7298 www.stvinc.com	BUS MAINTENANCE FACILITY FACADE REPAIRS 2840 MAIN STREET SPRINGFIELD, MA 01107	EAST ELEVATION - EXISTING CONDITIONS (BW&FB)	REVISION NO. A	DATE 12.03.2025	DESCRIPTION ISSUED FOR BID
3023239	A3.113							

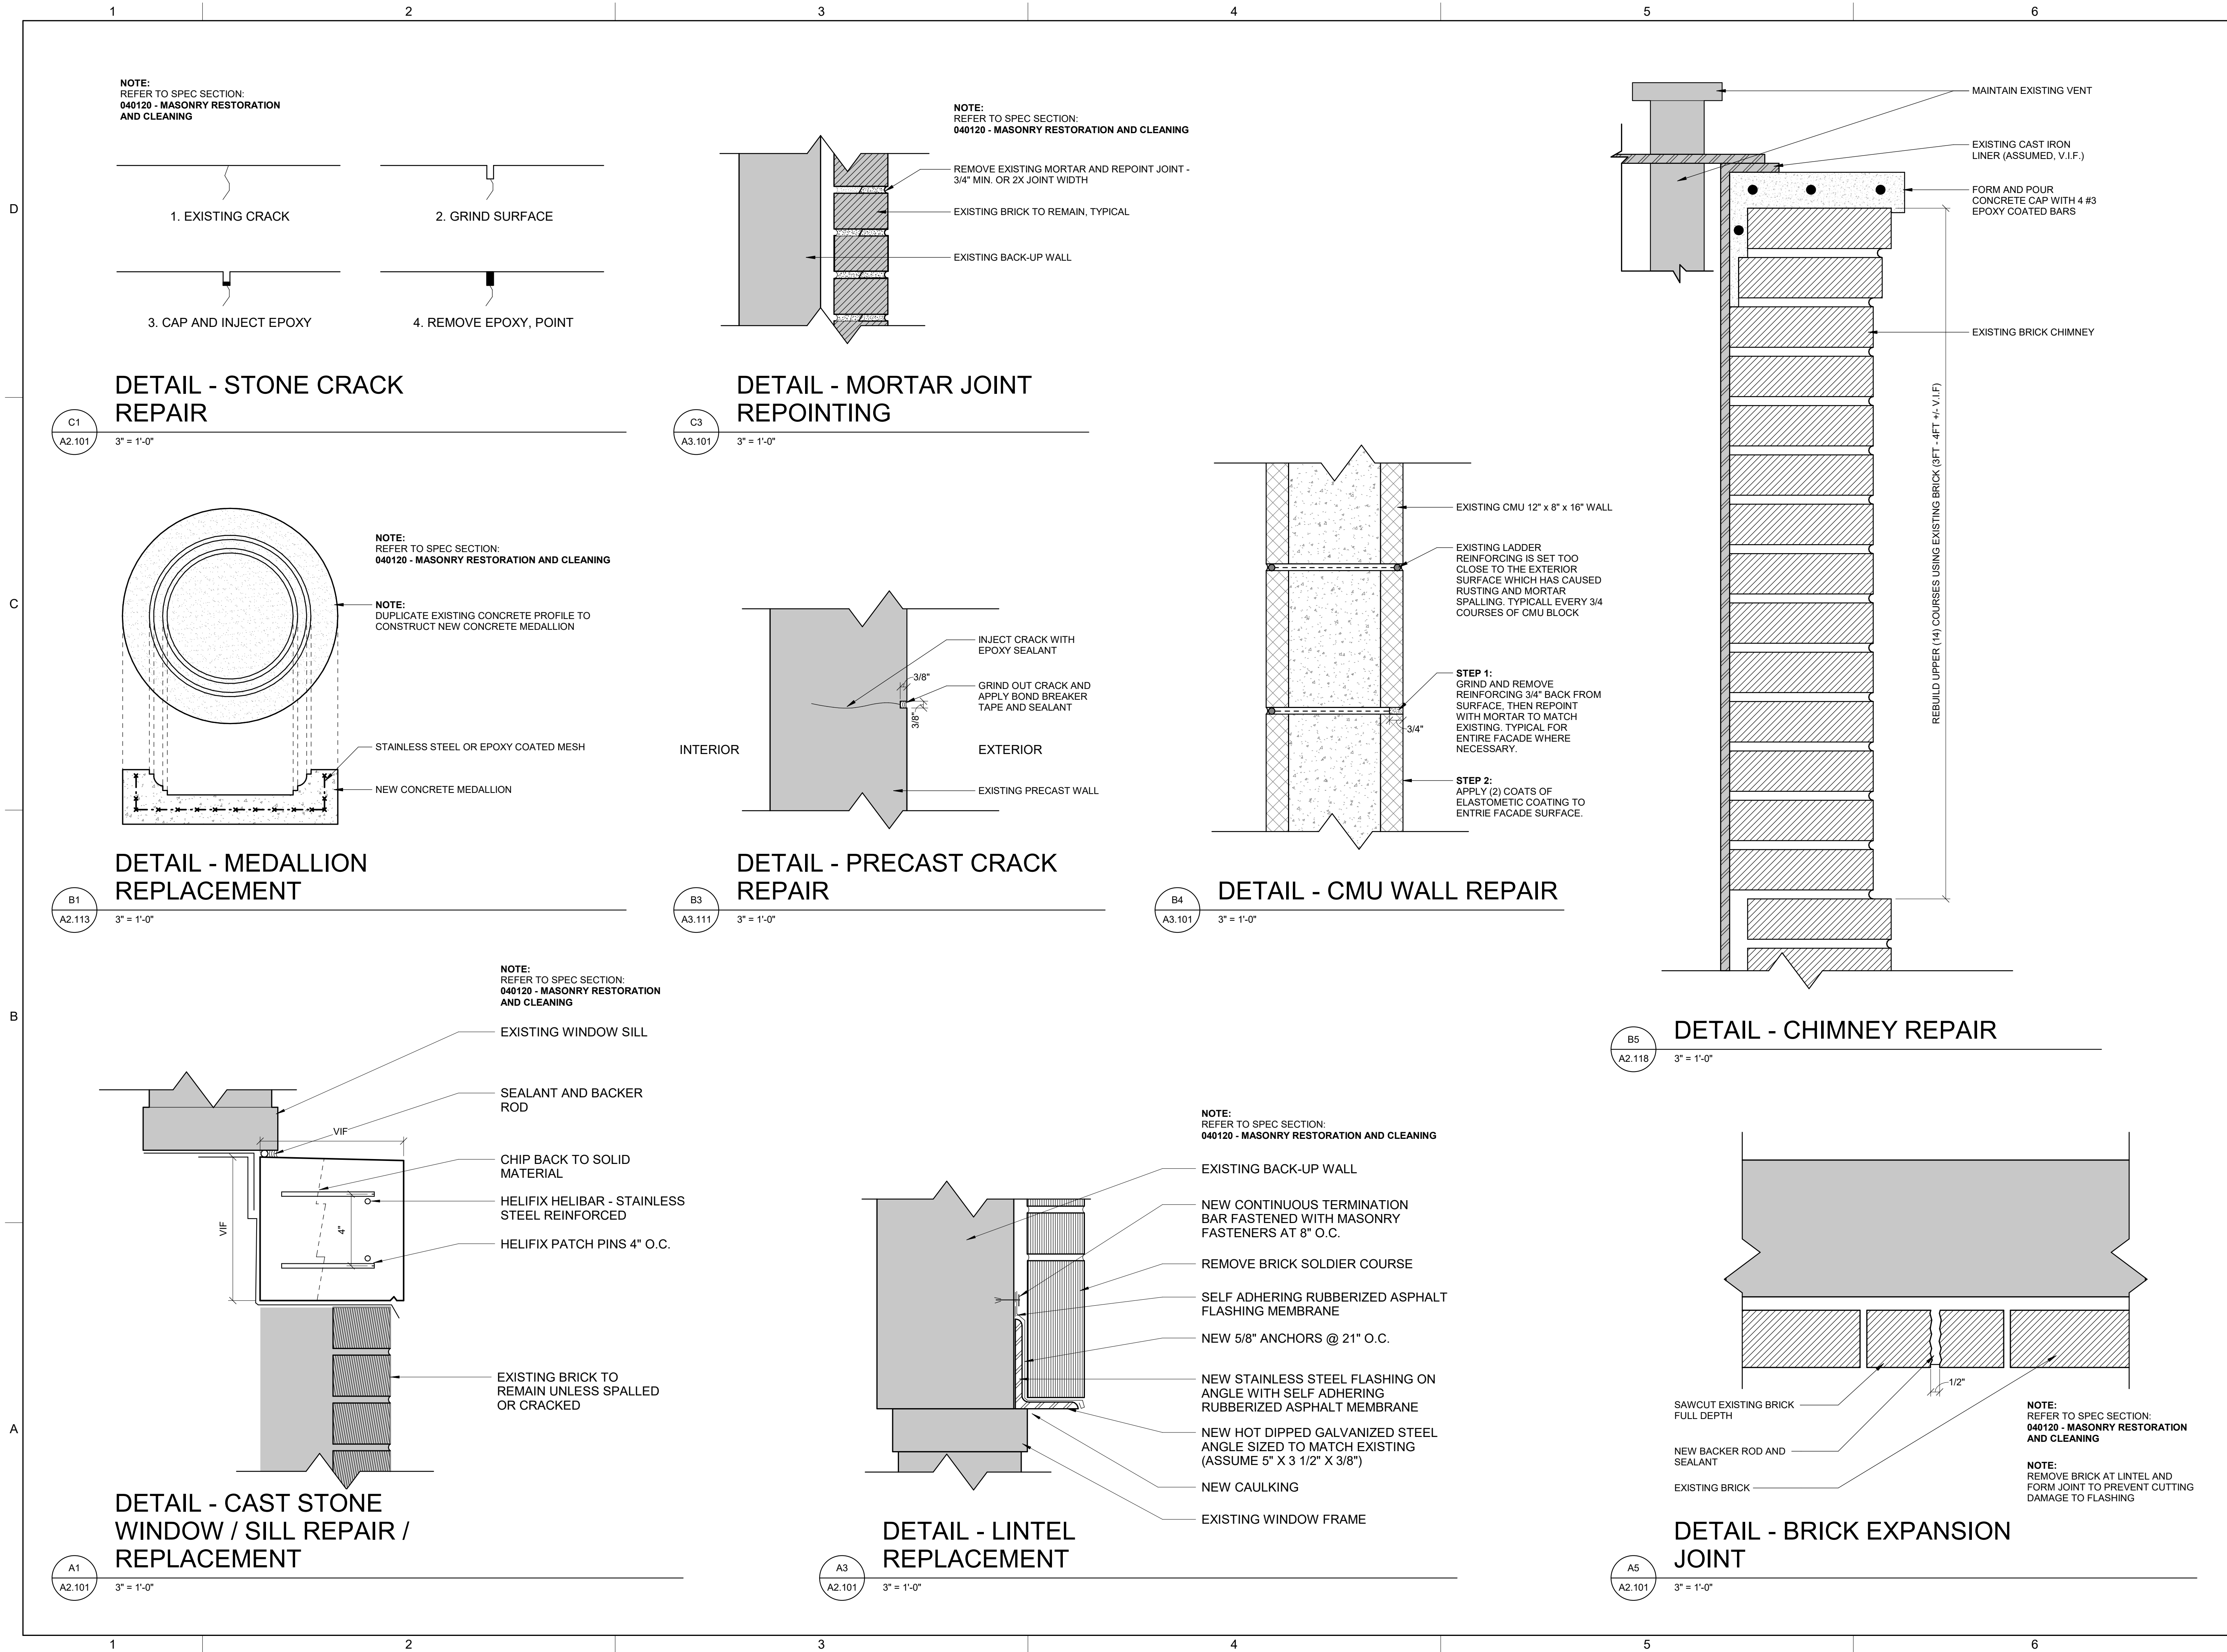

REVISION NO.		DATE	DESCRIPTION
A		12.03.2025	ISSUED FOR BID
BUS MAINTENANCE FACILITY FACADE REPAIRS		2840 MAIN STREET SPRINGFIELD, MA 01107	
PVT		MASONRY REPAIR DETAILS	
st		ONE FINANCIAL CENTER - 3RD FLOOR BOSTON, MA 02111 T: 617.482.7298 www.stvinc.com	
SEAL		DRAWING NO. A9.101	
		3023239	